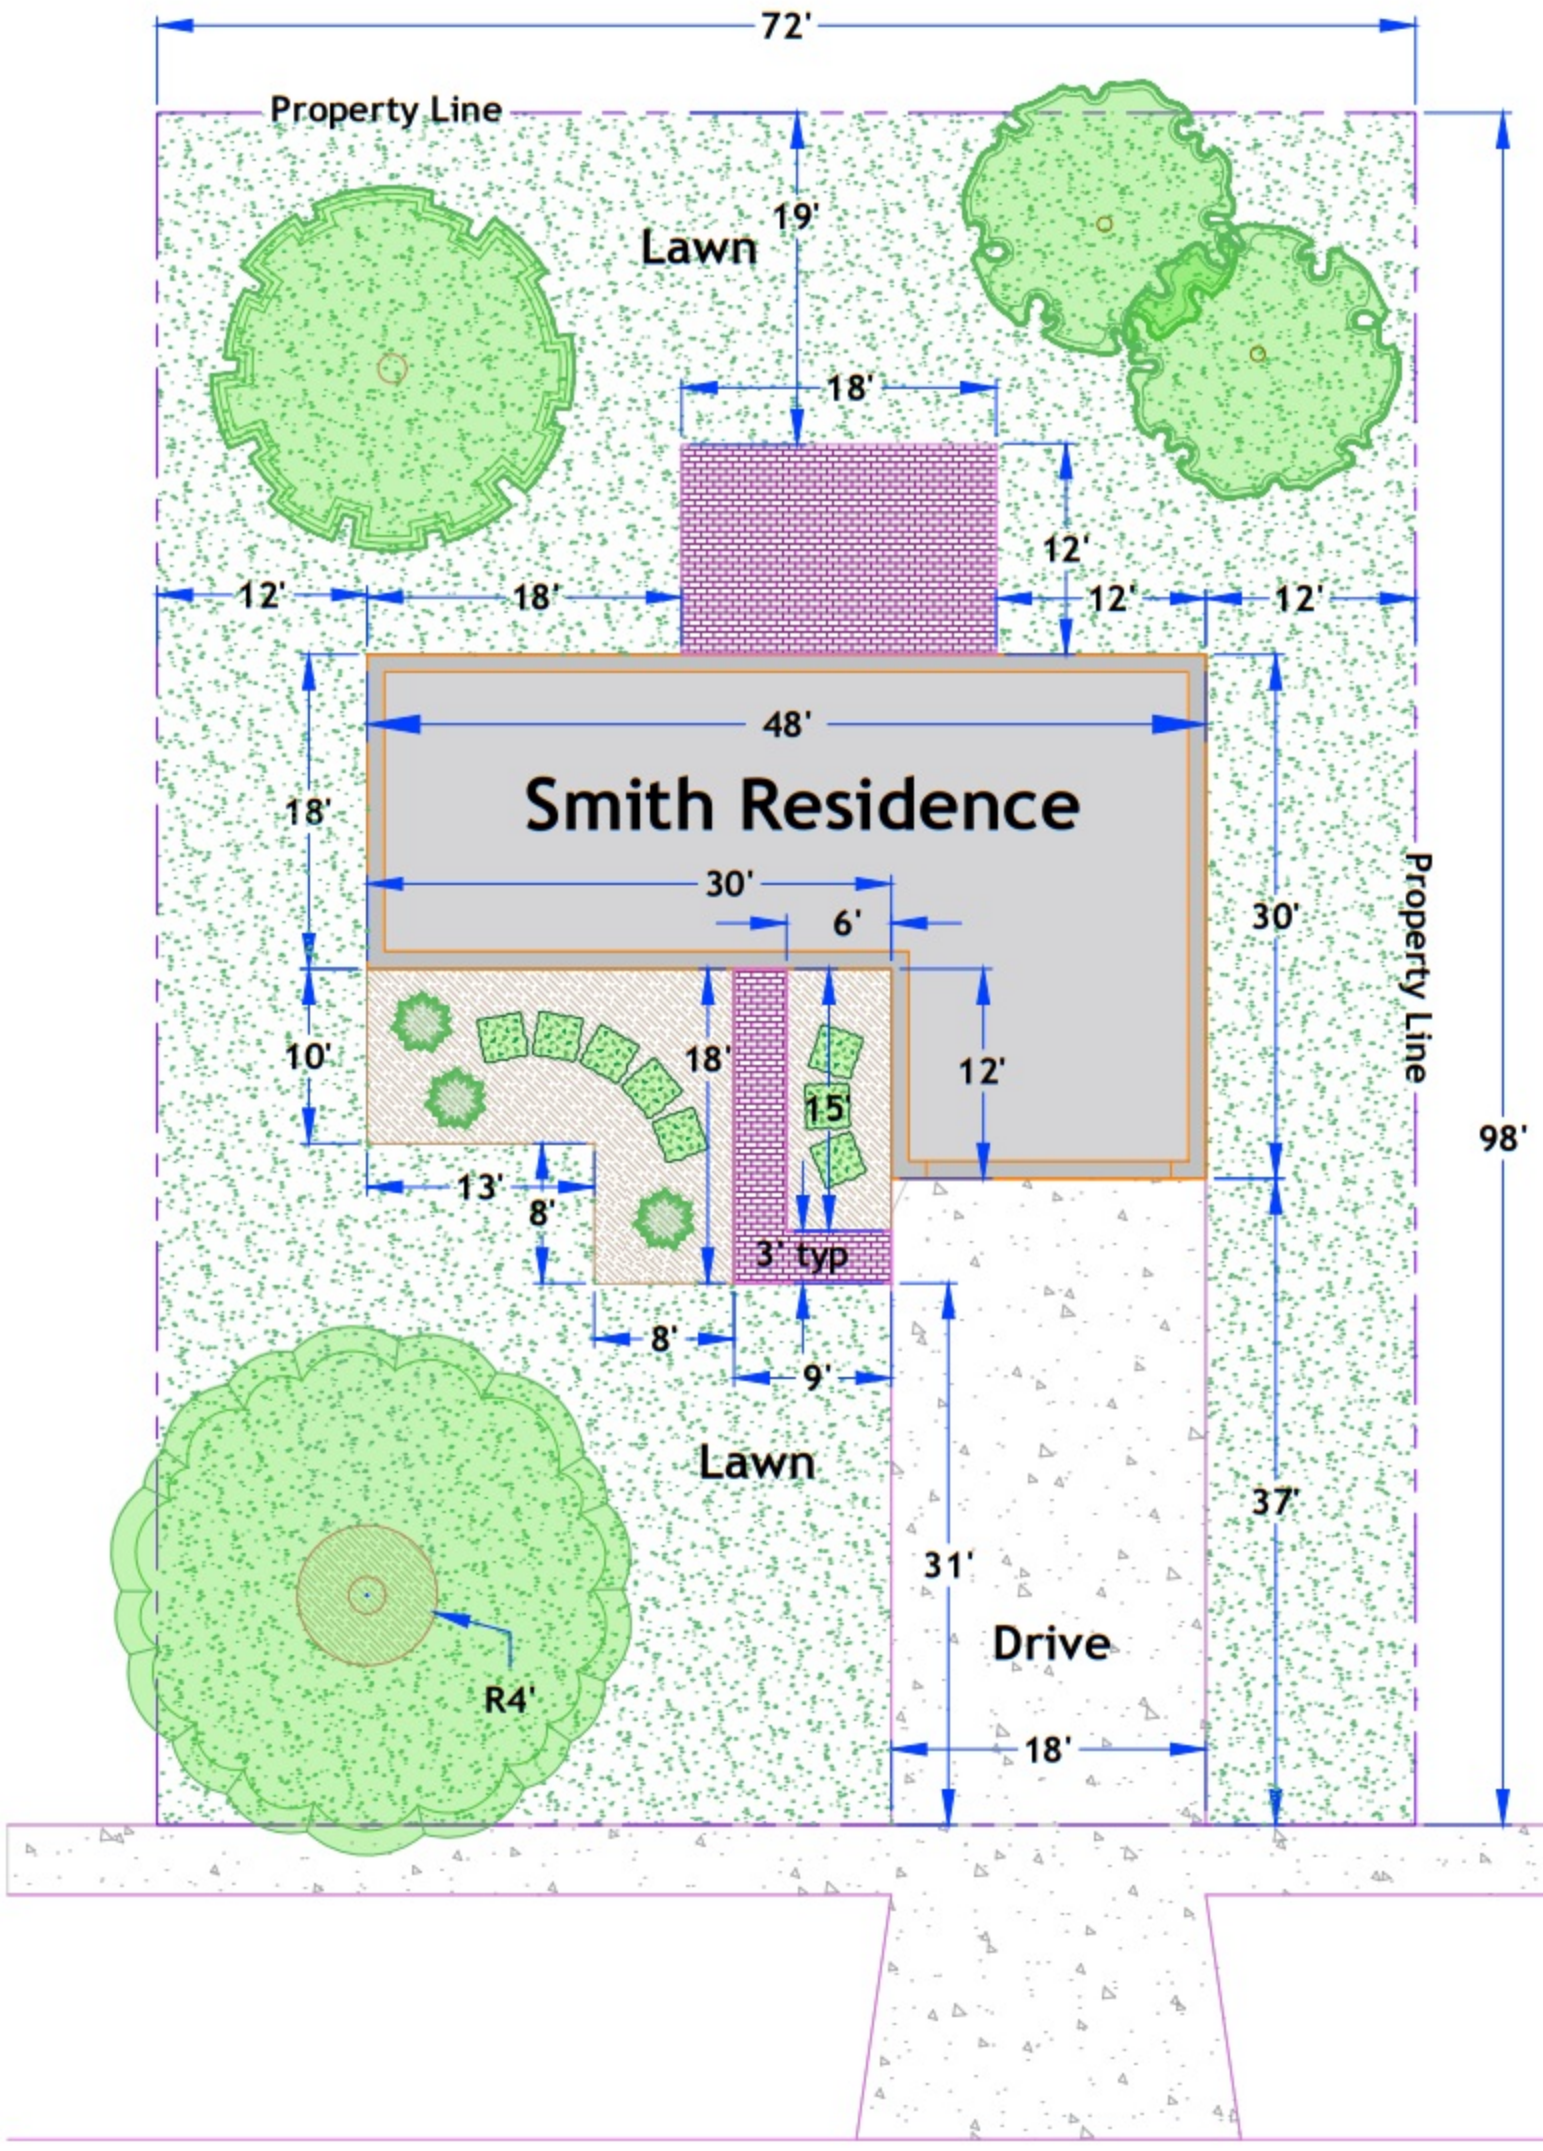

General Notes:
Contractor to contact OUPS
Sidewalk to curb not to be included in lawn/sod measurements
If labelled quantities do not match graphics, use plan graphics

N

Smith Residence

Phase A

Scale:
1"=10'-0"
on 11x17

5' 10'

COLUMBUS STATE LANDSCAPE

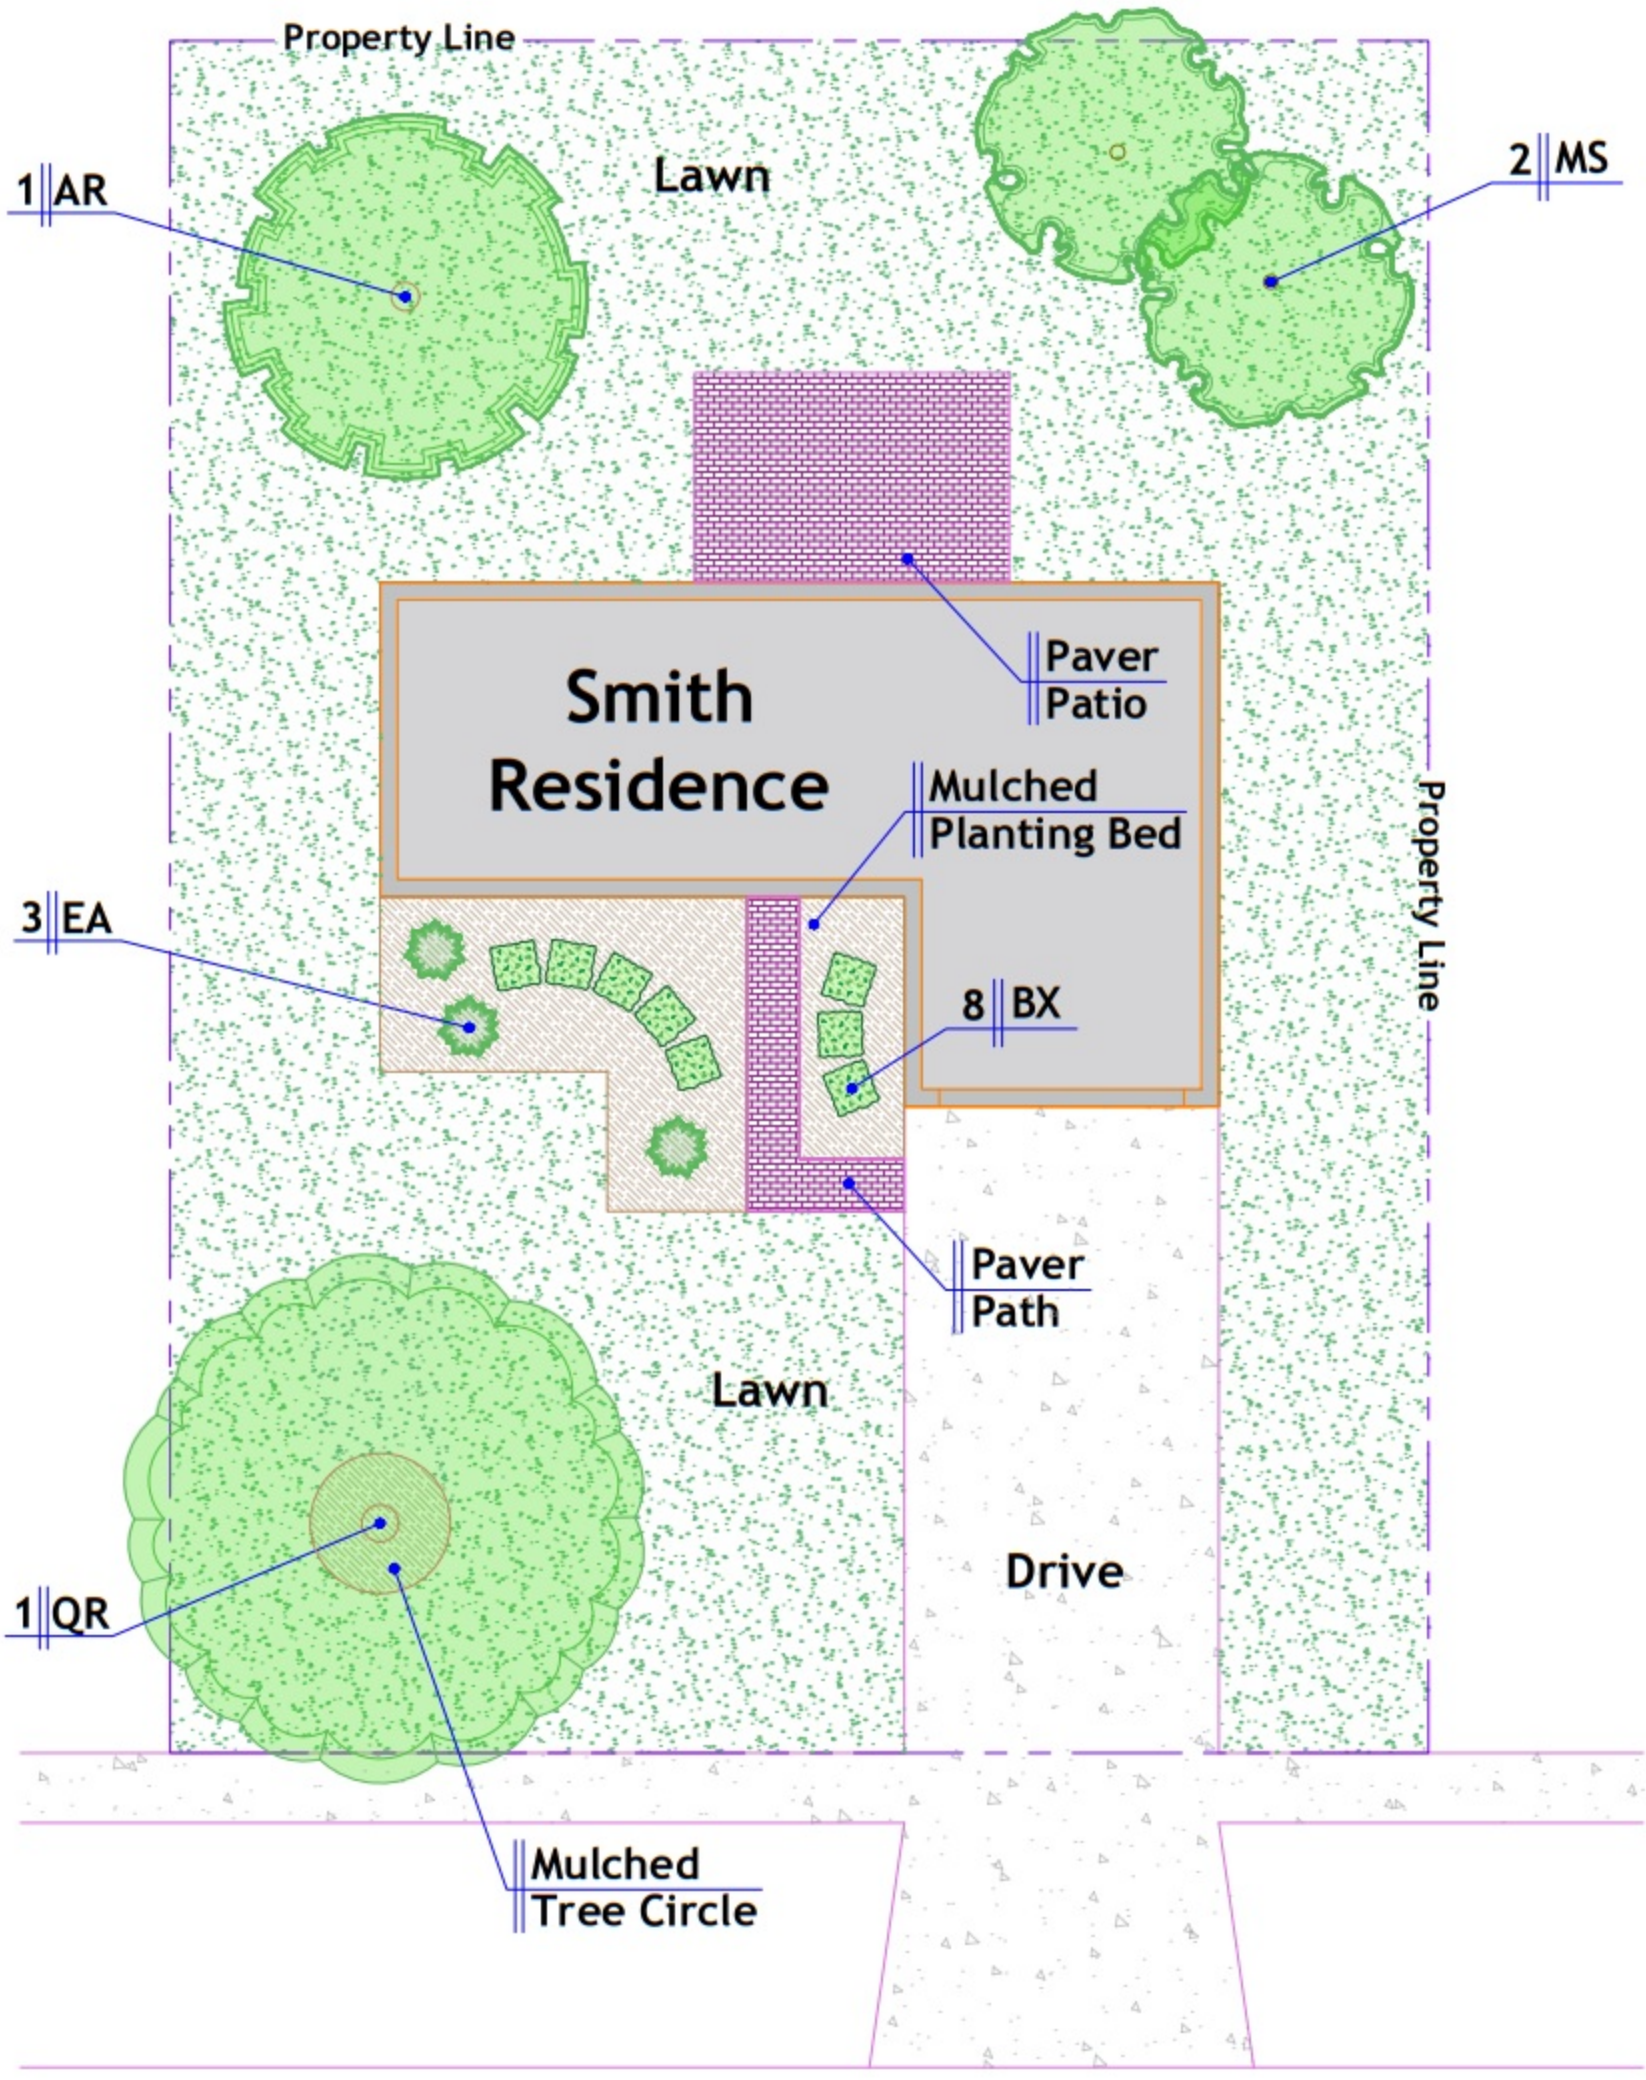

General Notes:
Contractor to contact OUPS
Sidewalk to curb not to be included in lawn/sod measurements
If labelled quantities do not match graphics, use plan graphics

N

Smith Residence

Phase A

Scale:
1"=10'-0"
on 11x17

5' 10'

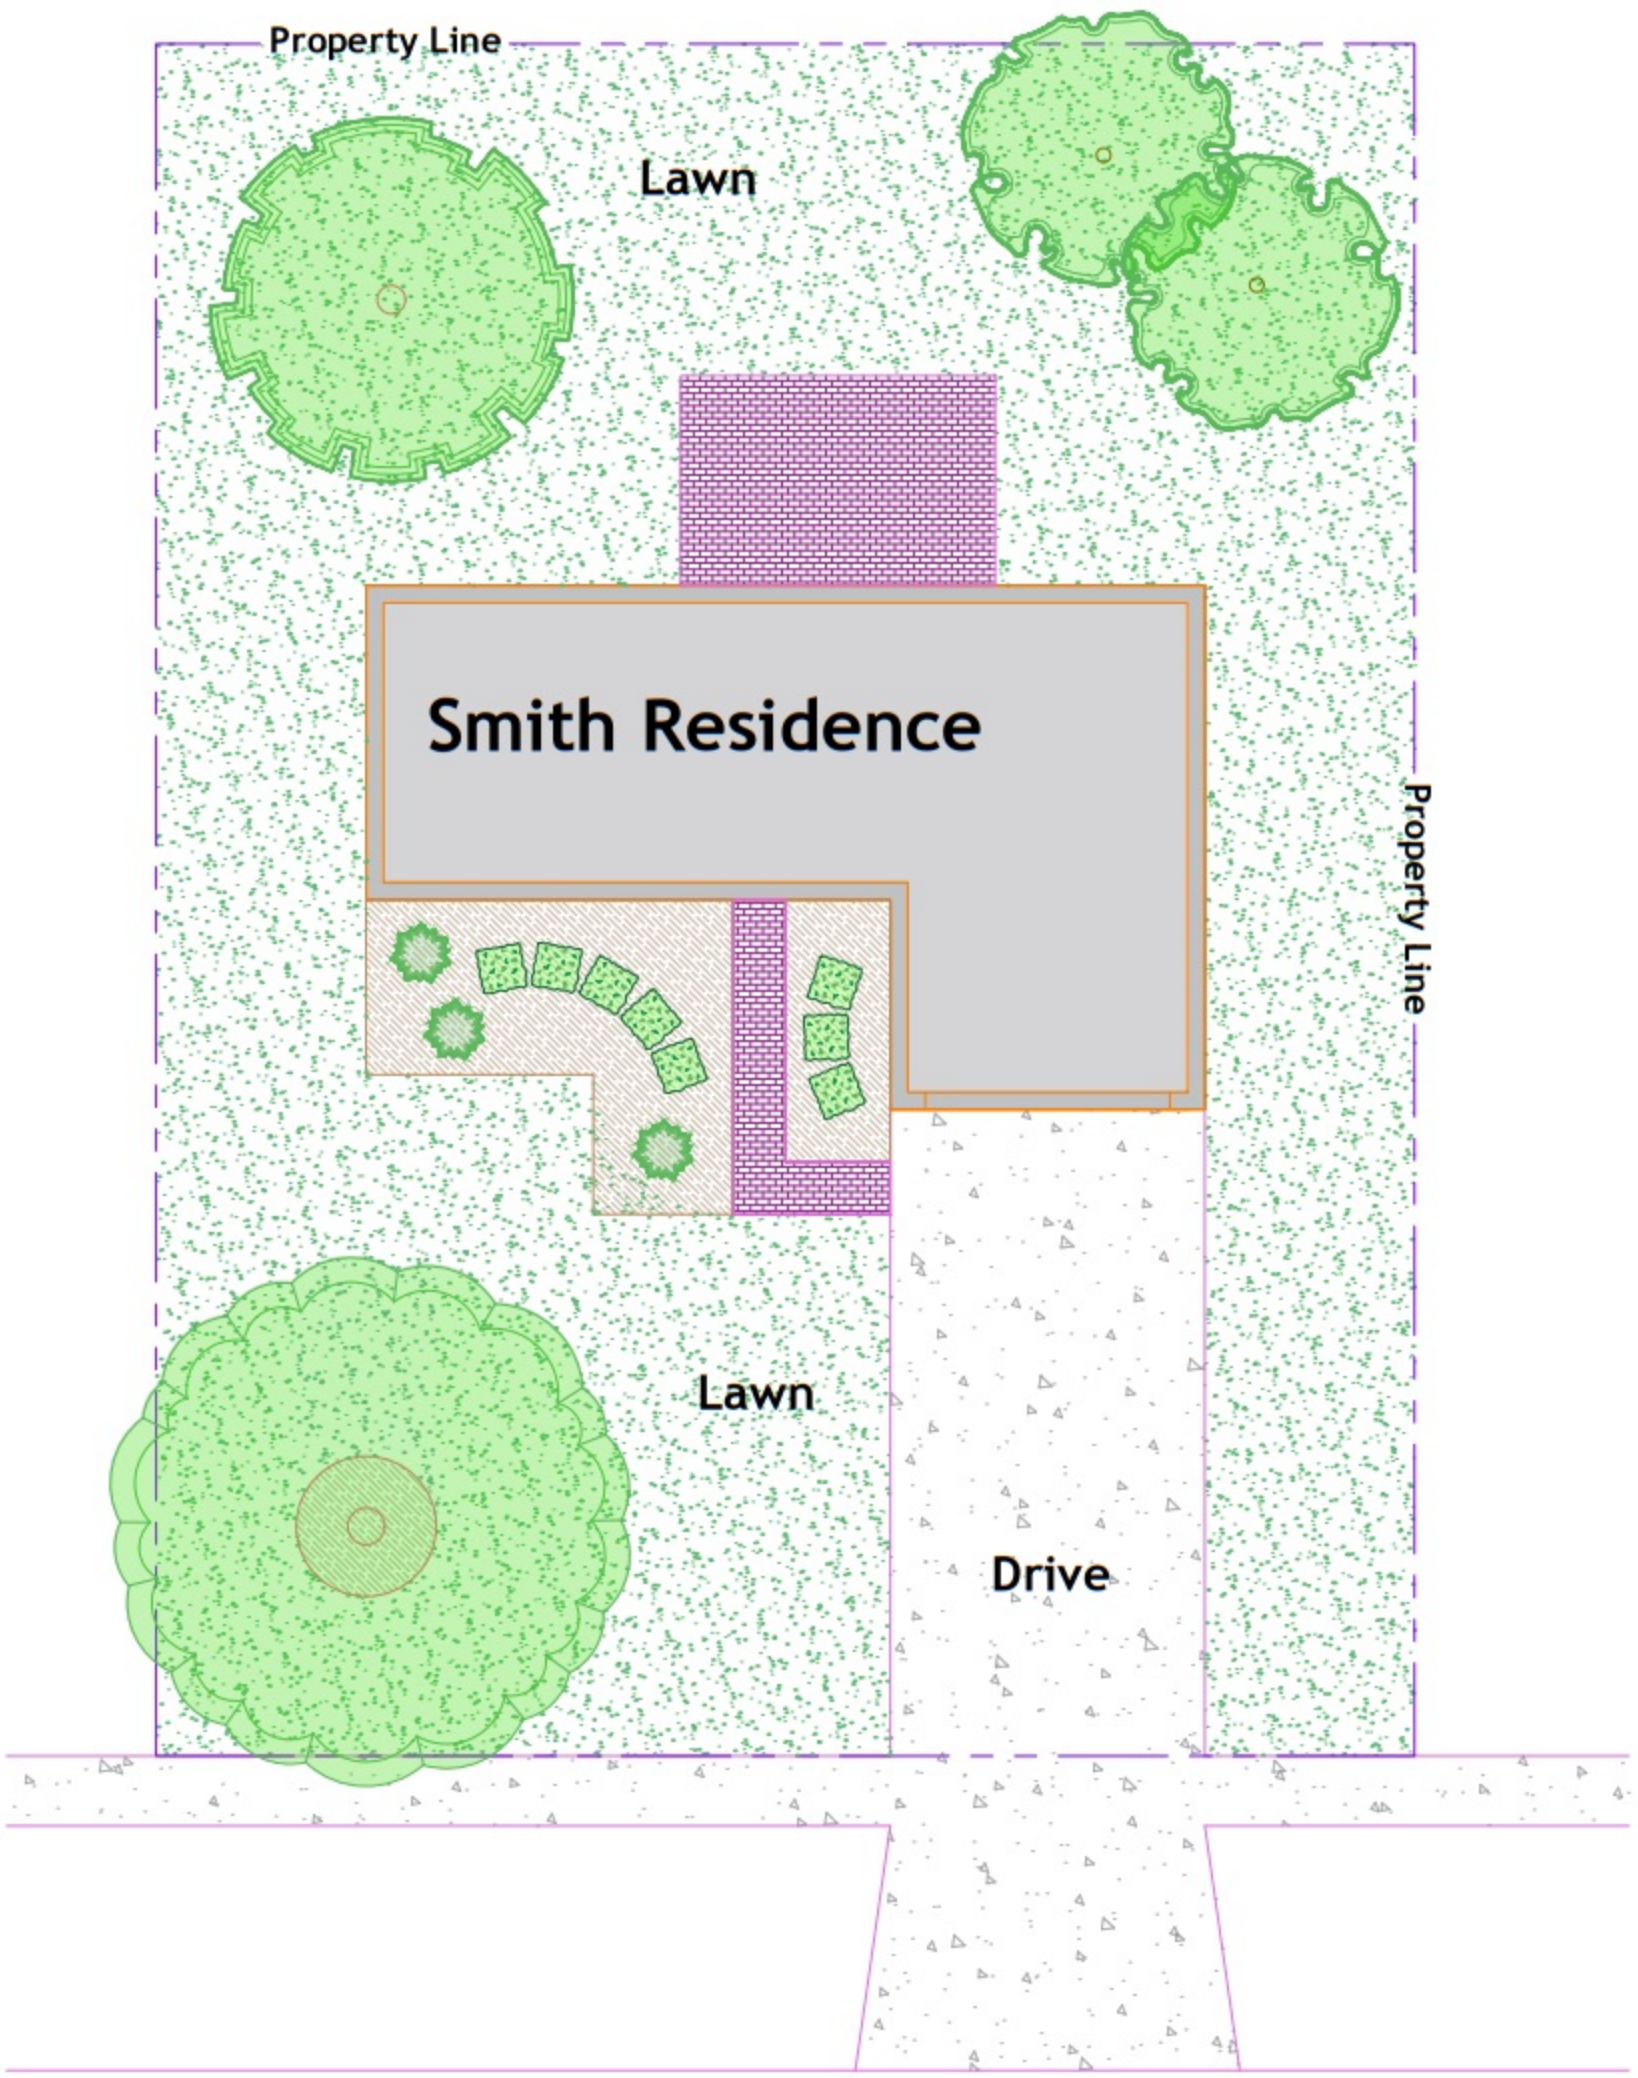

General Notes:
Contractor to contact OUPS
Sidewalk to curb not to be included in lawn/sod measurements
If labelled quantities do not match graphics, use plan graphics

N

Smith Residence

Phase A

Scale:
1"=10'-0"
on 11x17

5' 10'

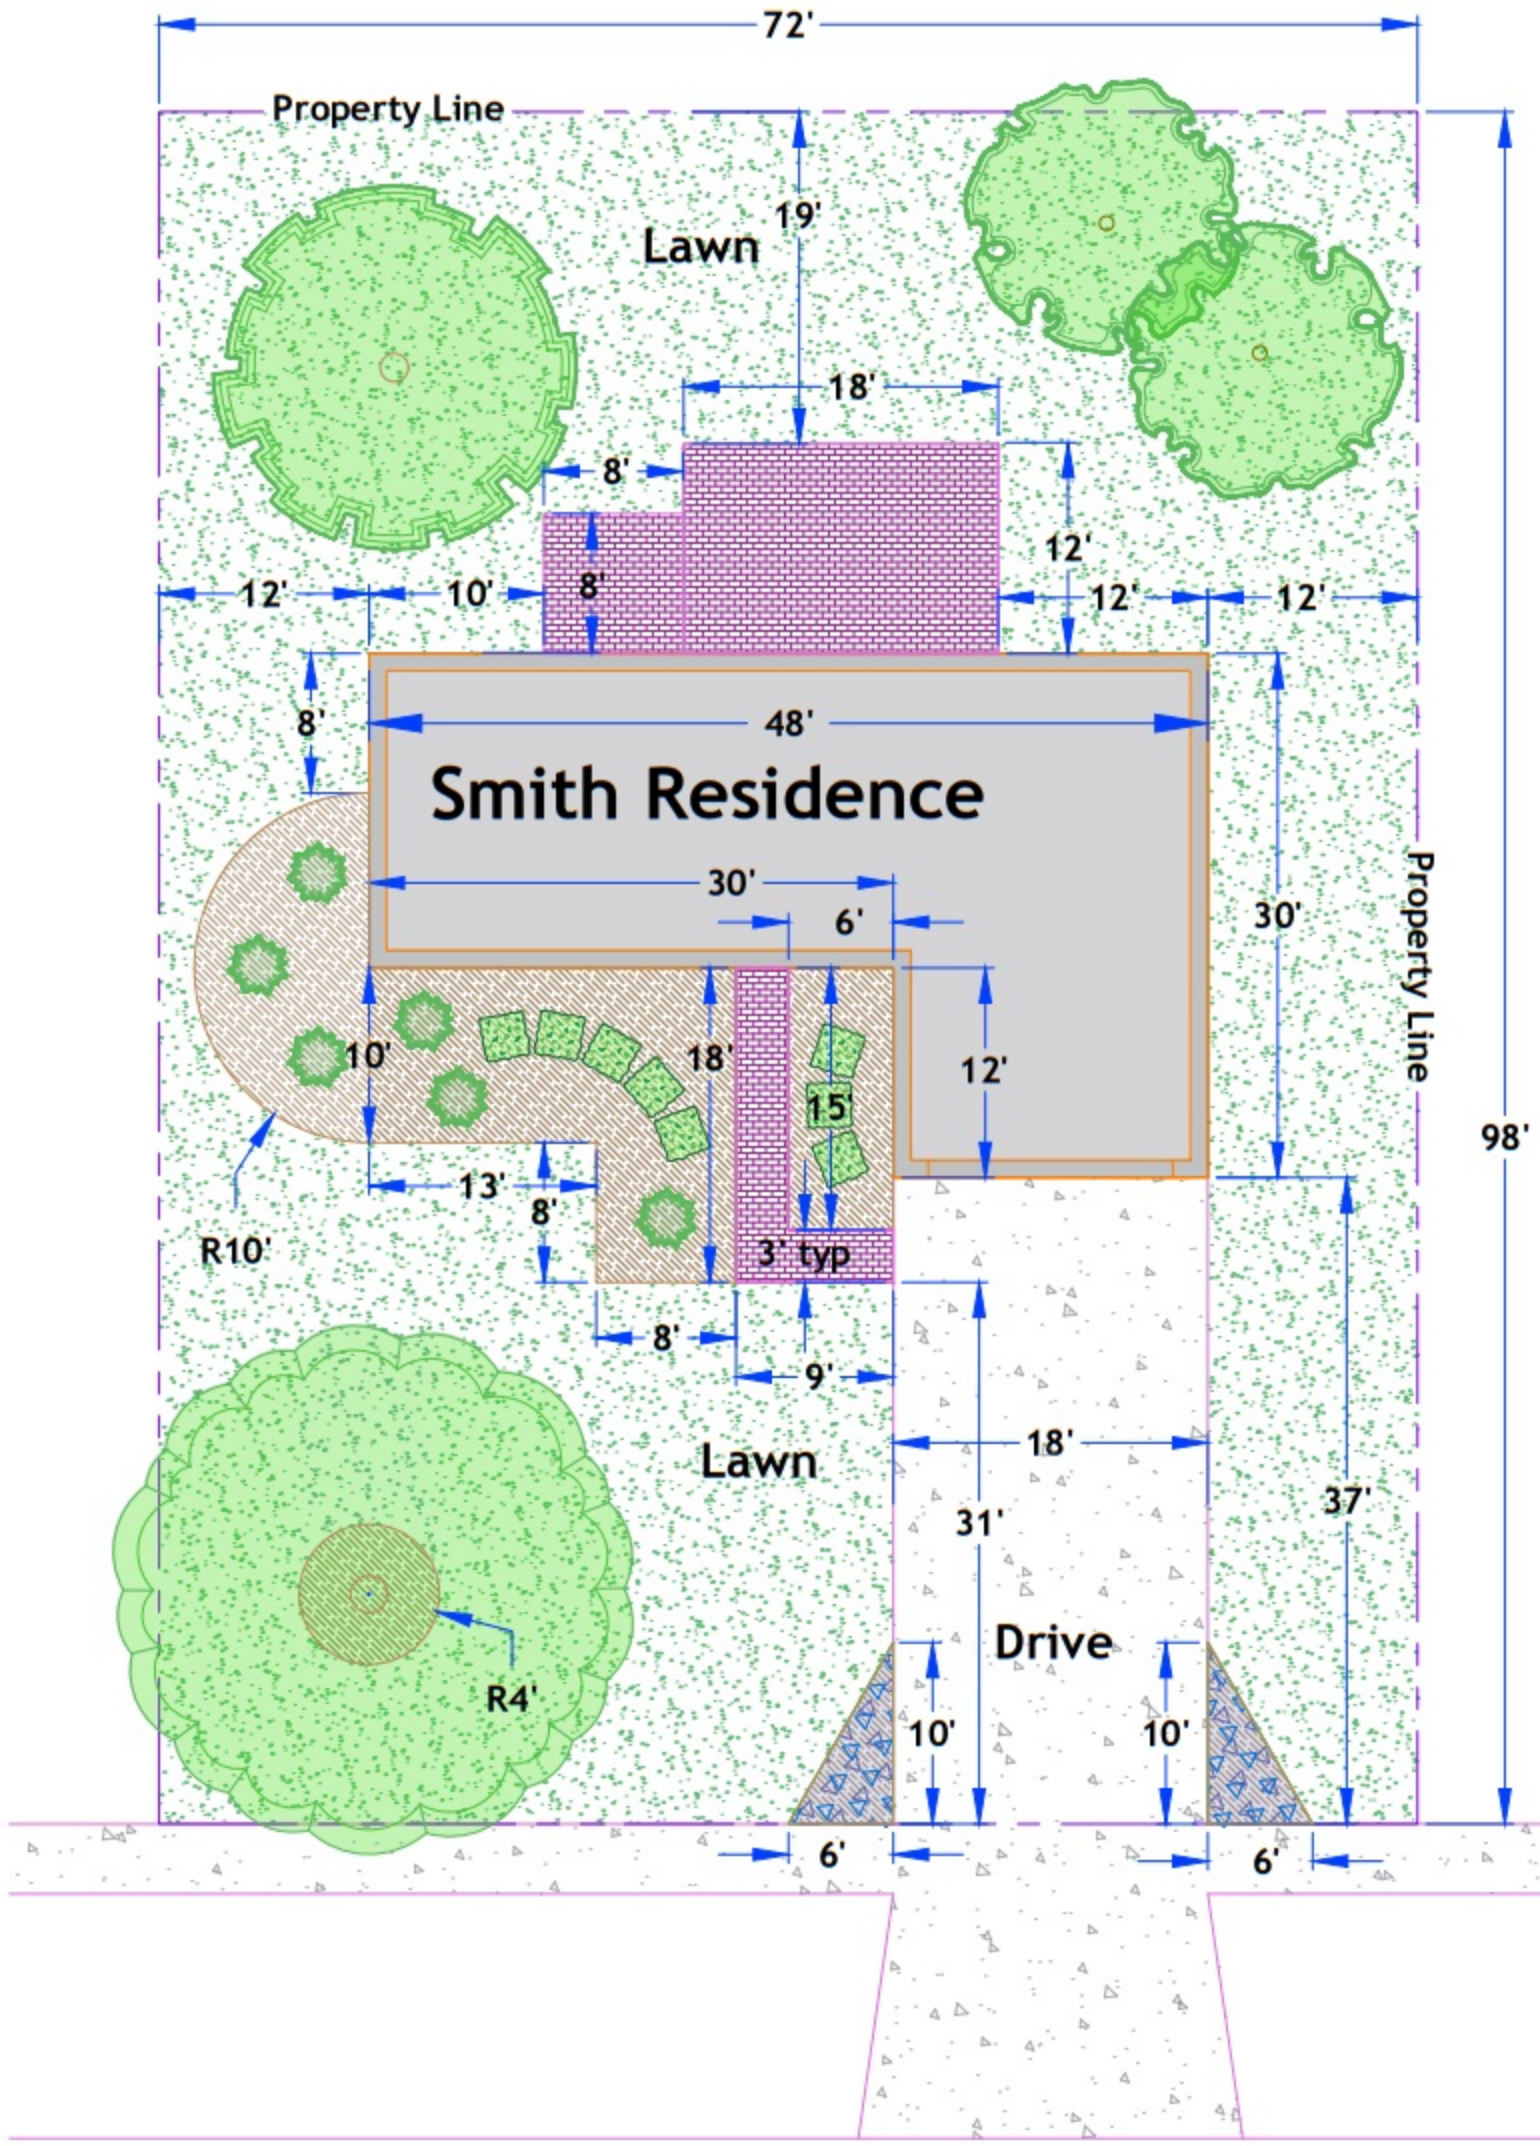

General Notes:
Contractor to contact OUPS
Sidewalk to curb not to be included in lawn/sod measurements
If labelled quantities do not match graphics, use plan graphics

N

Smith Residence

Phase B

Scale:
1"=10'-0"
on 11x17

5' 10'

OHIO STATE LANDSCAPE ASSOCIATION

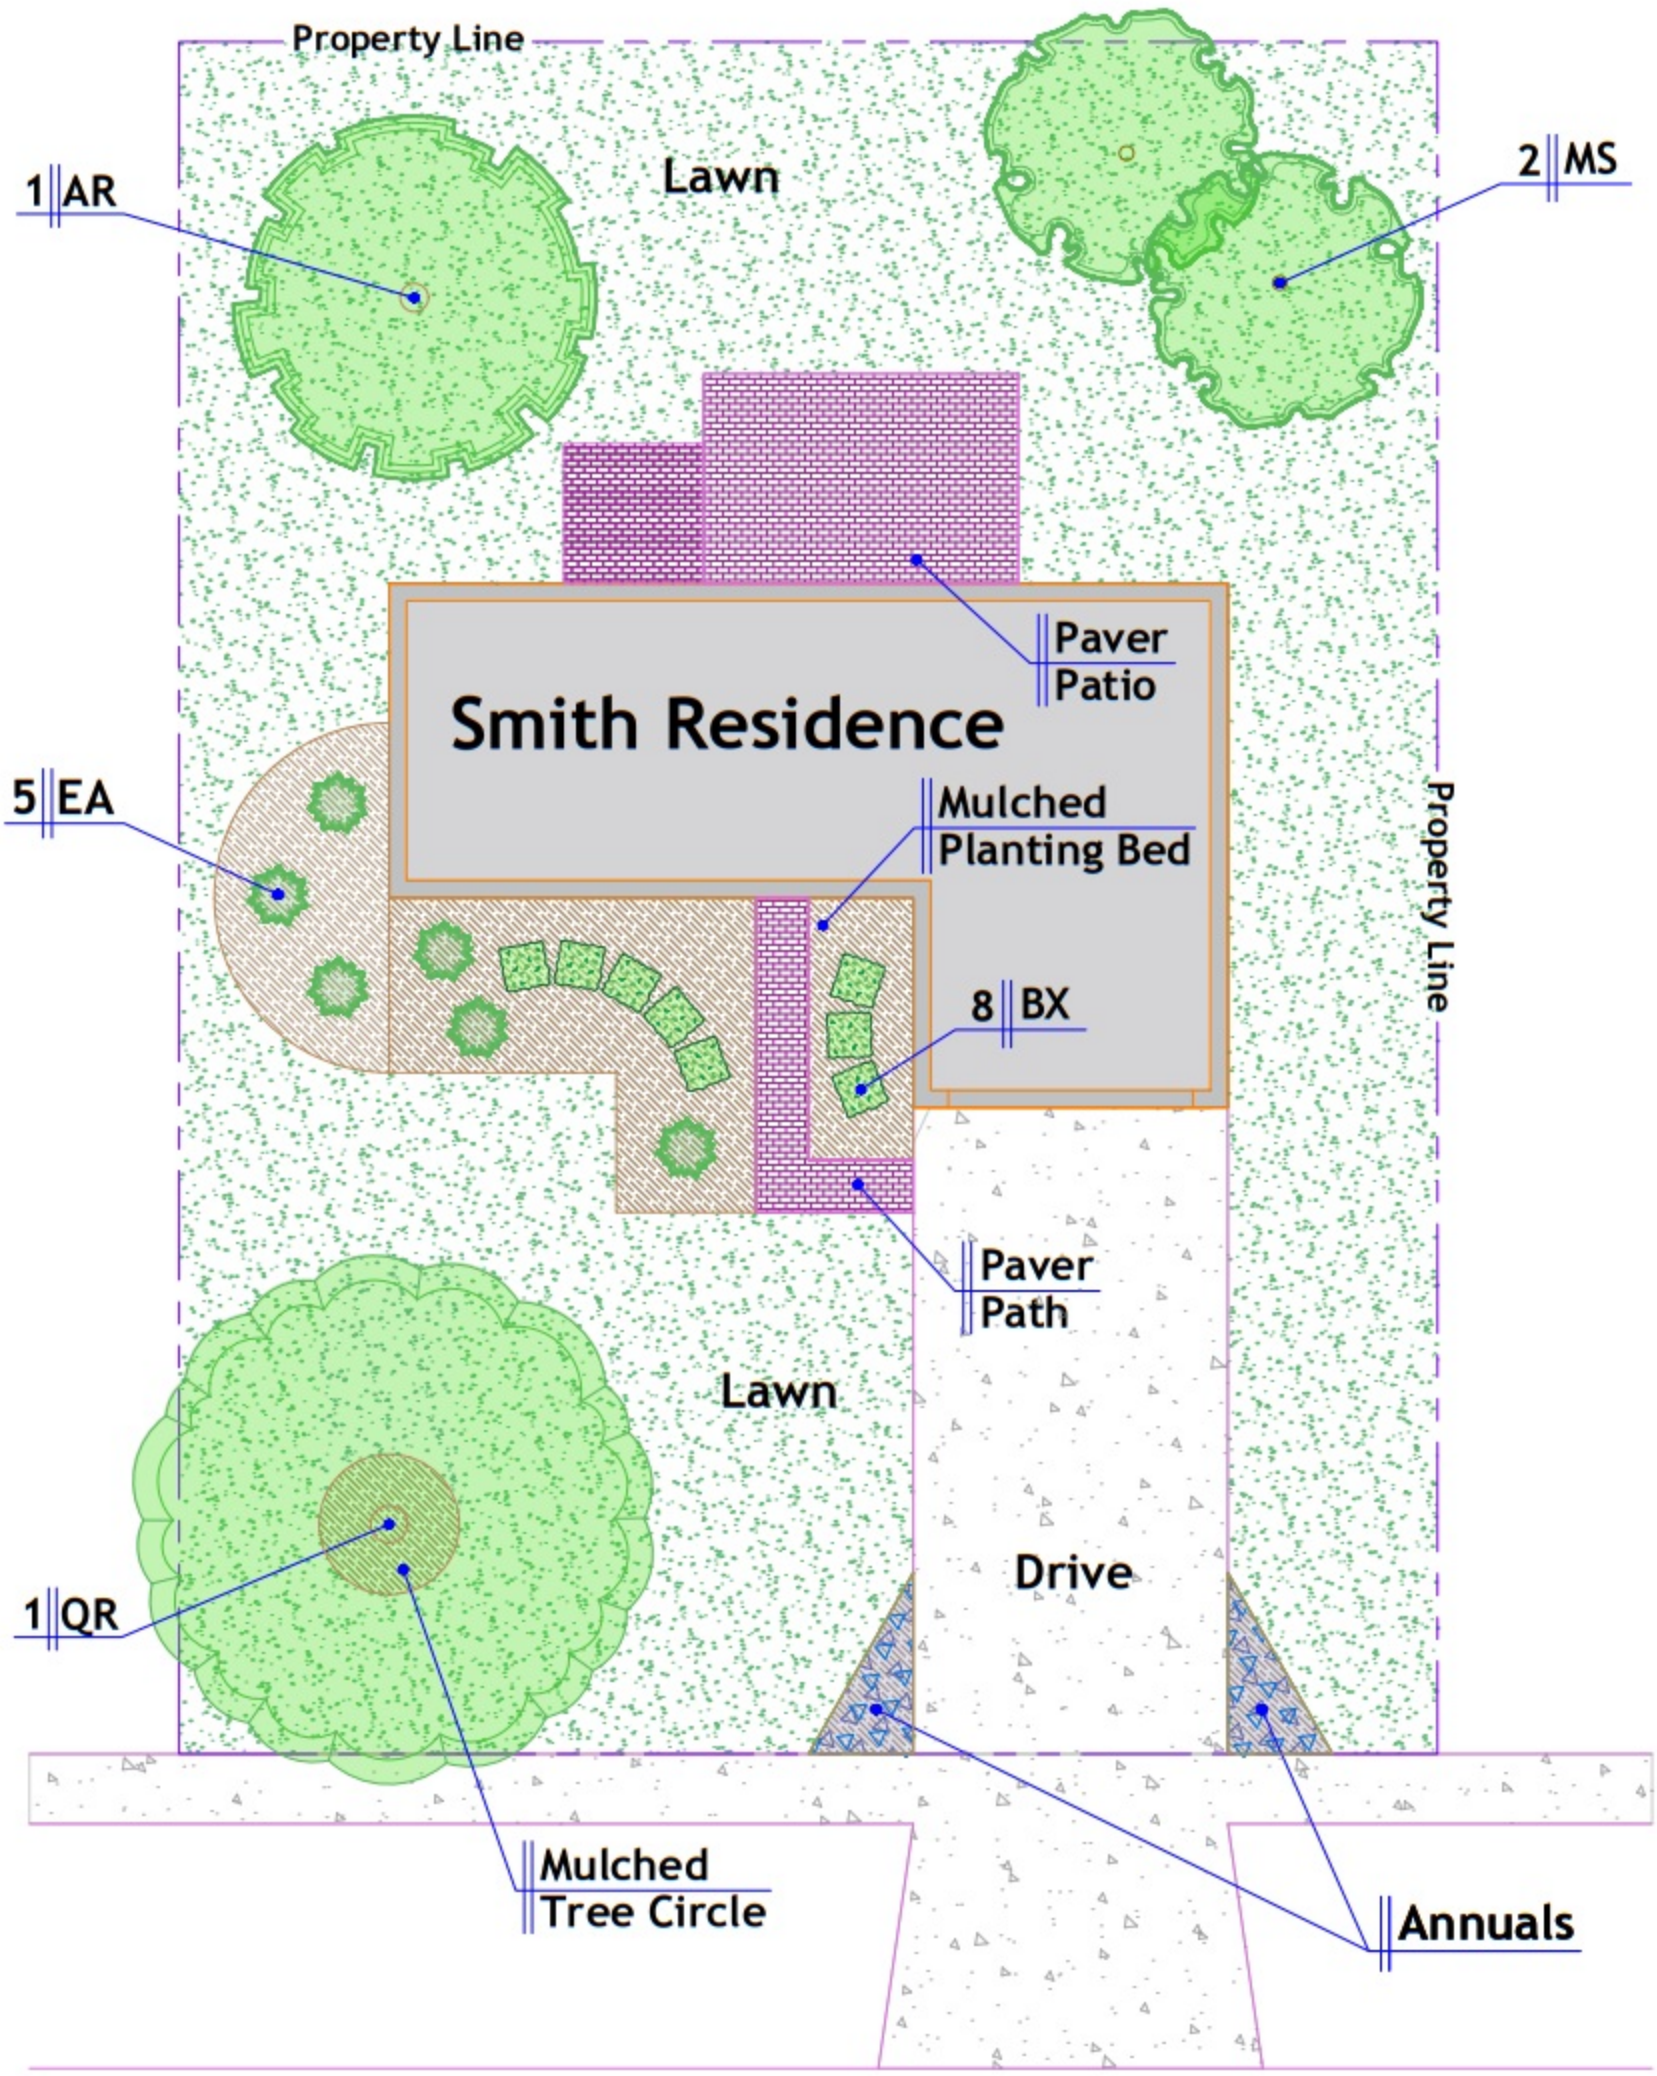

General Notes:
Contractor to contact OUPS
Sidewalk to curb not to be included in lawn/sod measurements
If labelled quantities do not match graphics, use plan graphics

N

Smith Residence

Phase B

Scale:
1"=10'-0"
on 11x17

5' 10'

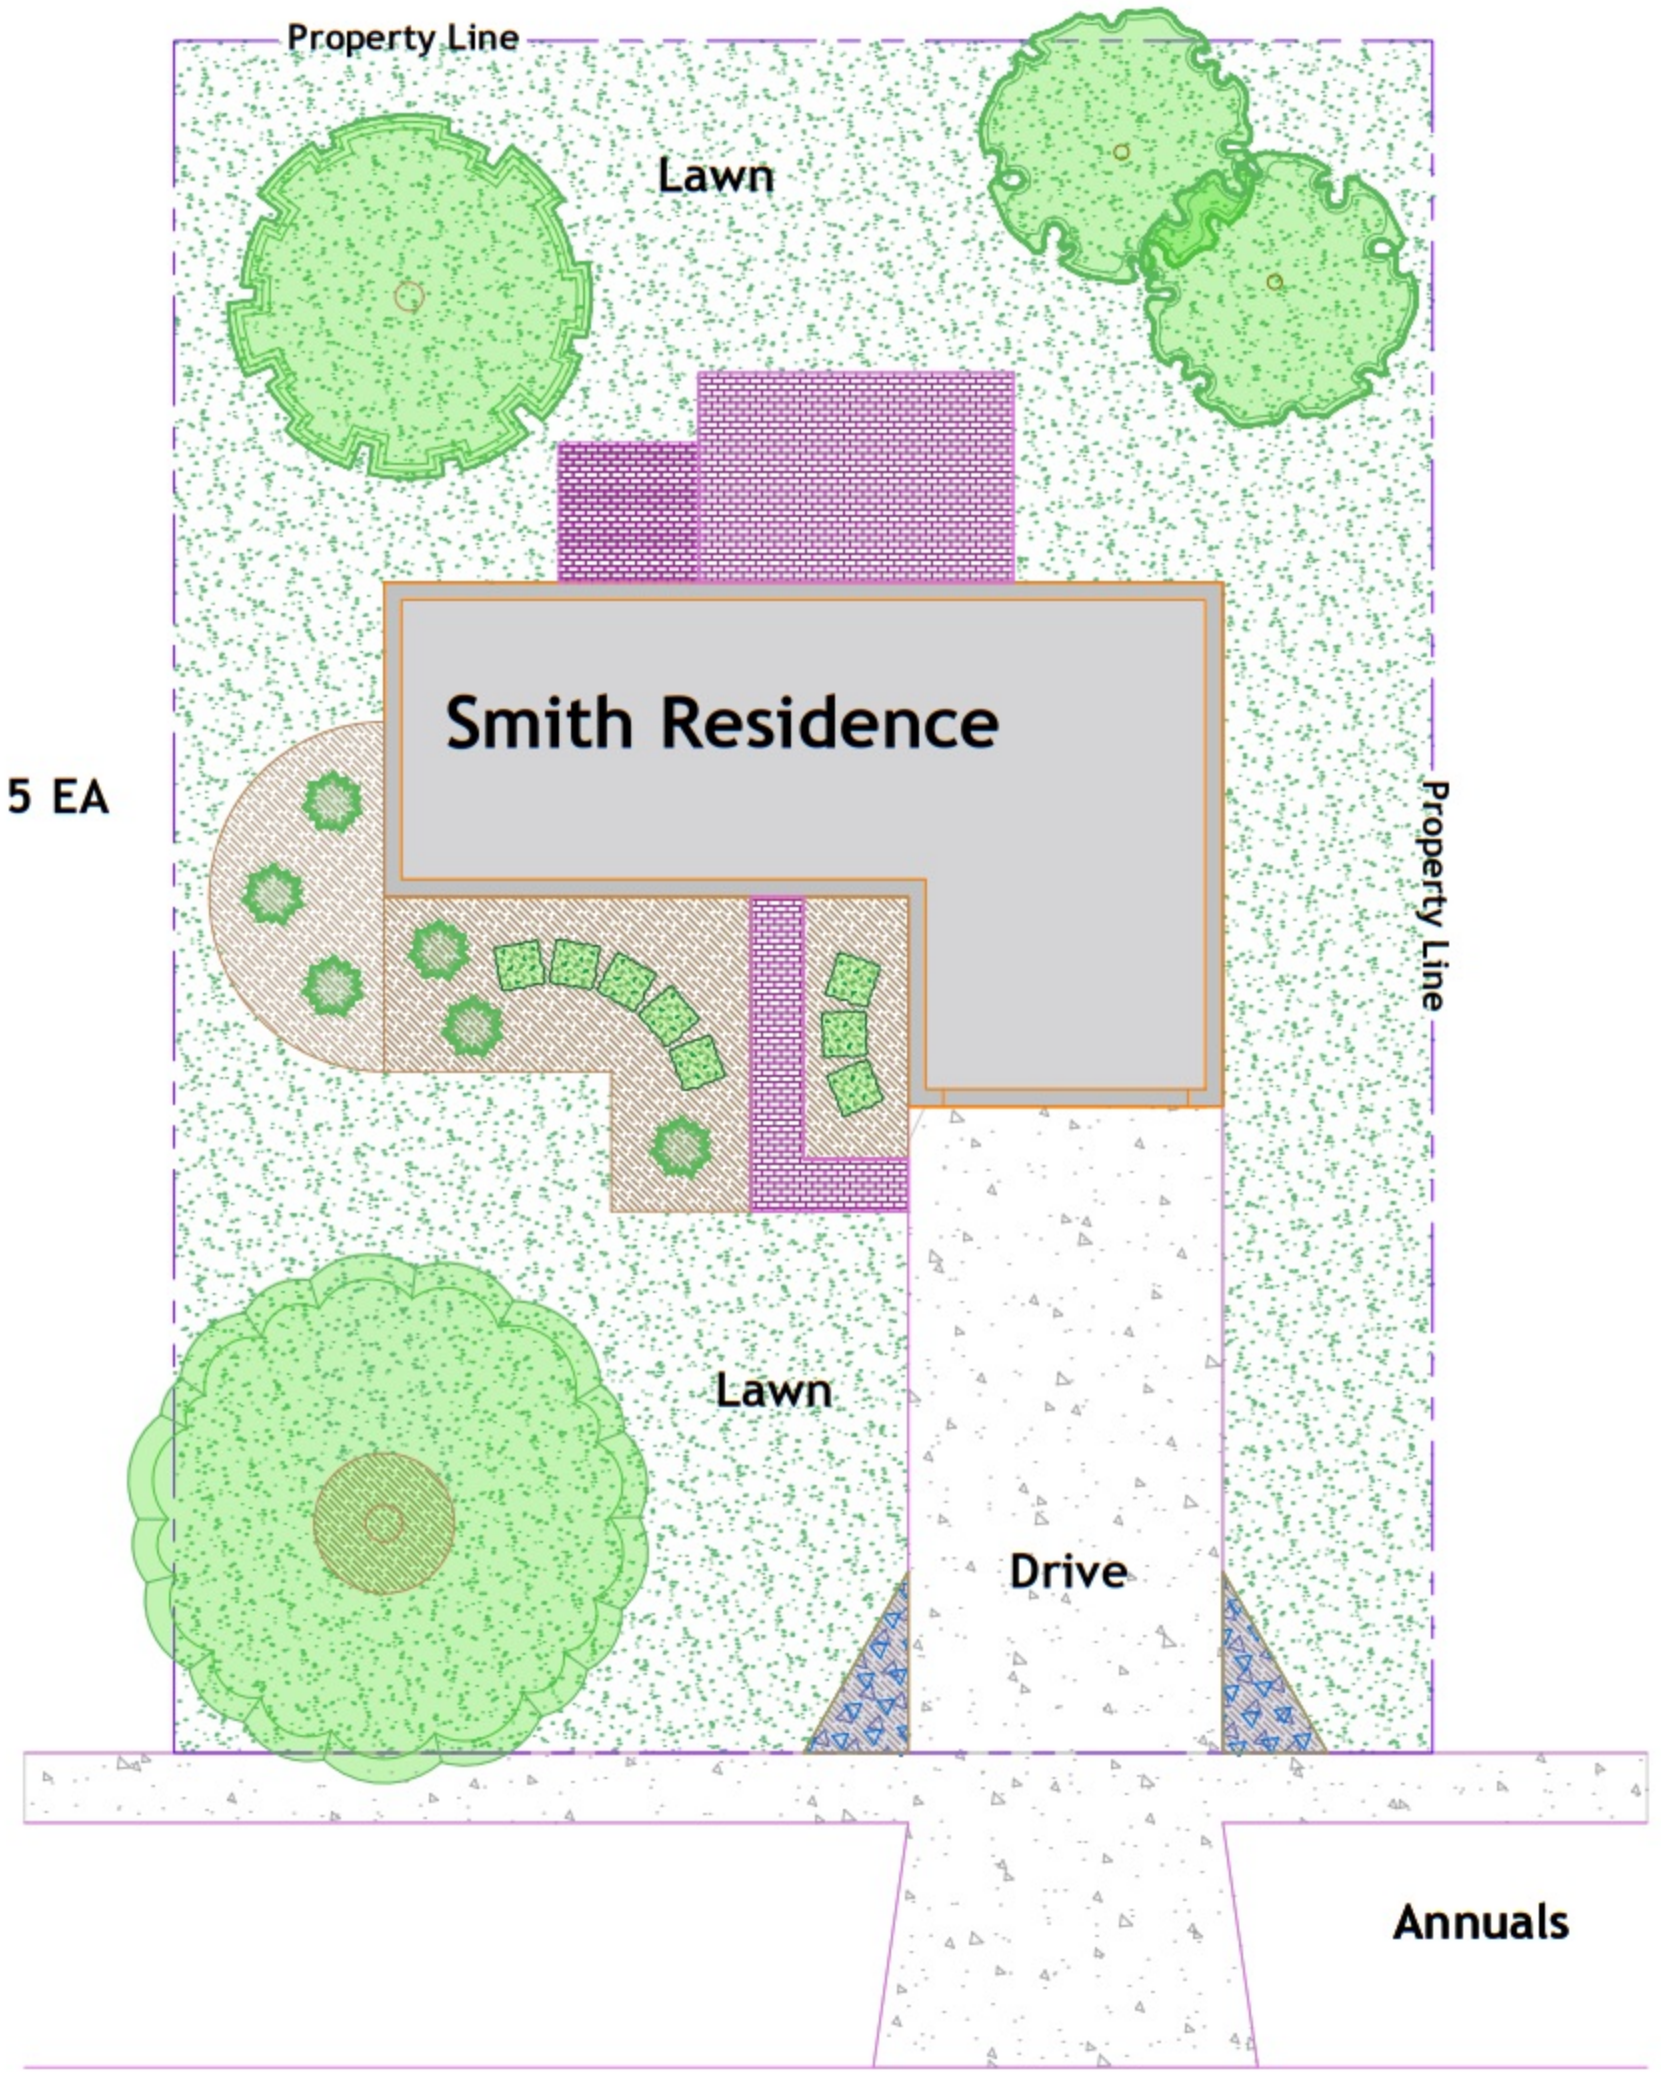

General Notes:
Contractor to contact OUPS
Sidewalk to curb not to be included in lawn/sod measurements
If labelled quantities do not match graphics, use plan graphics

N

Smith Residence

Phase B

Scale:
1"=10'-0"
on 11x17

5' 10'

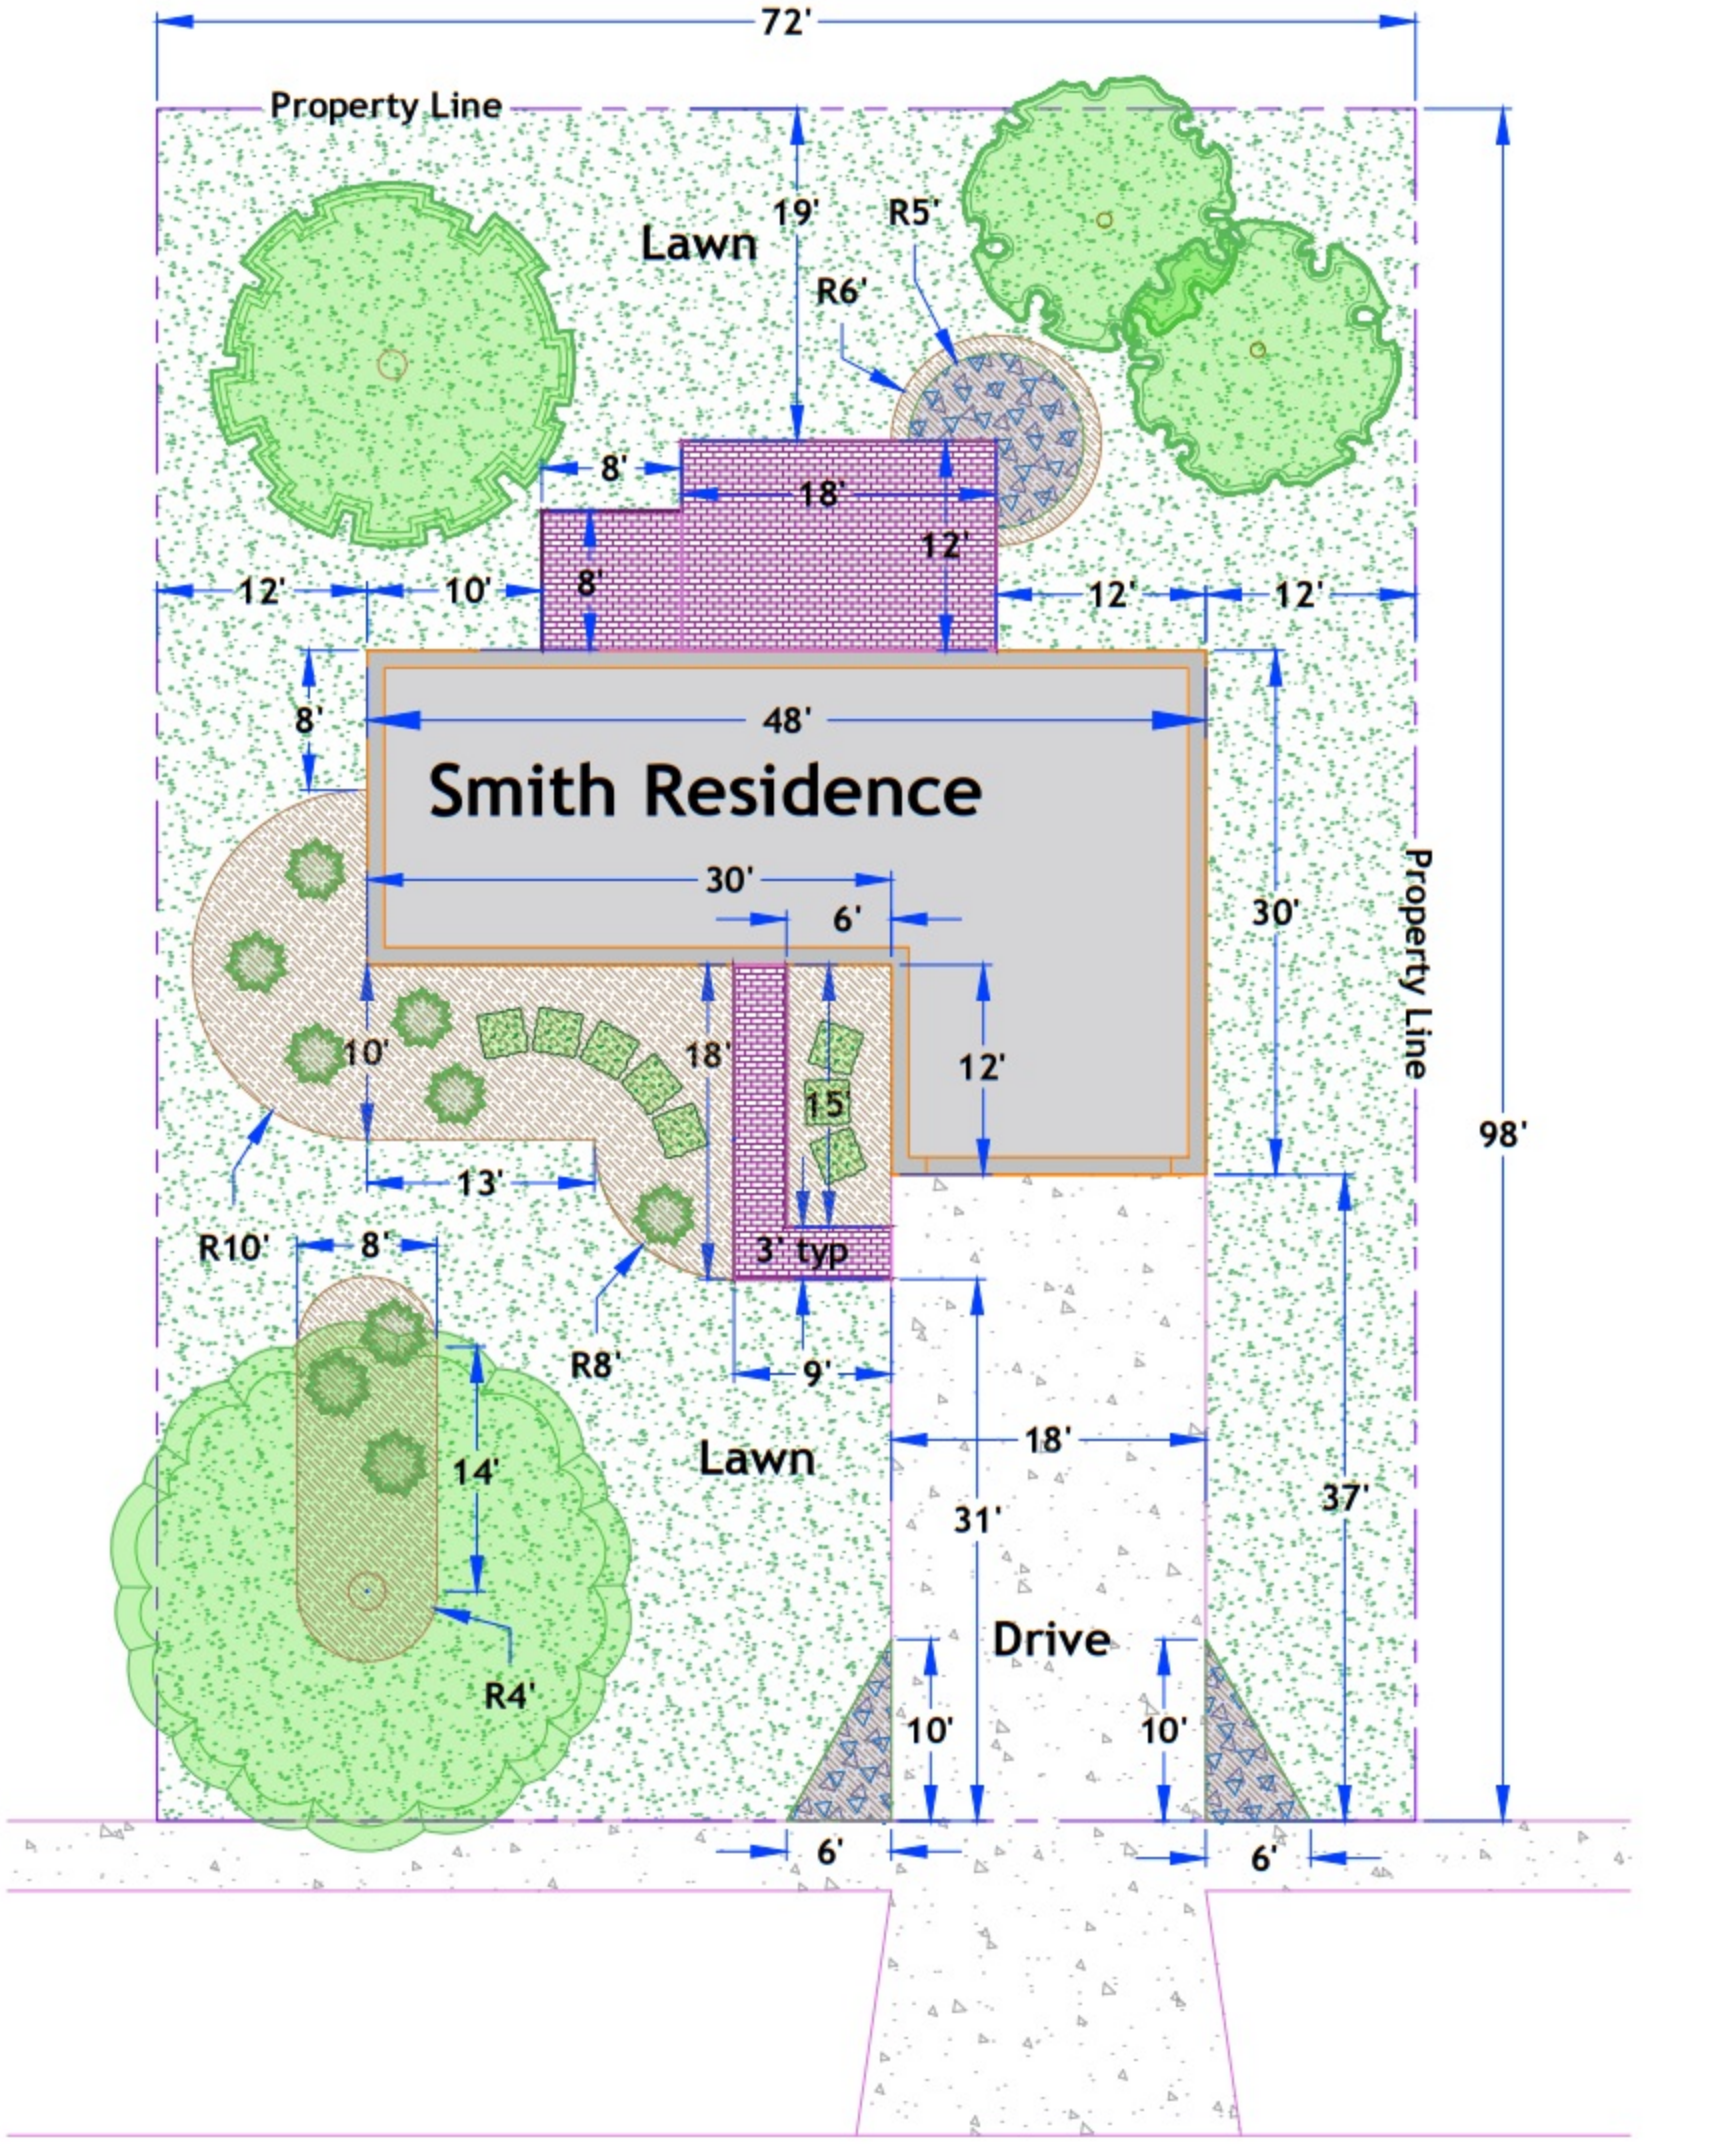

N

Smith Residence
Phase C

Scale:
1"=10'-0"
on 11x17

5' 10'

COLUMBUS STATE LANDSCAPE

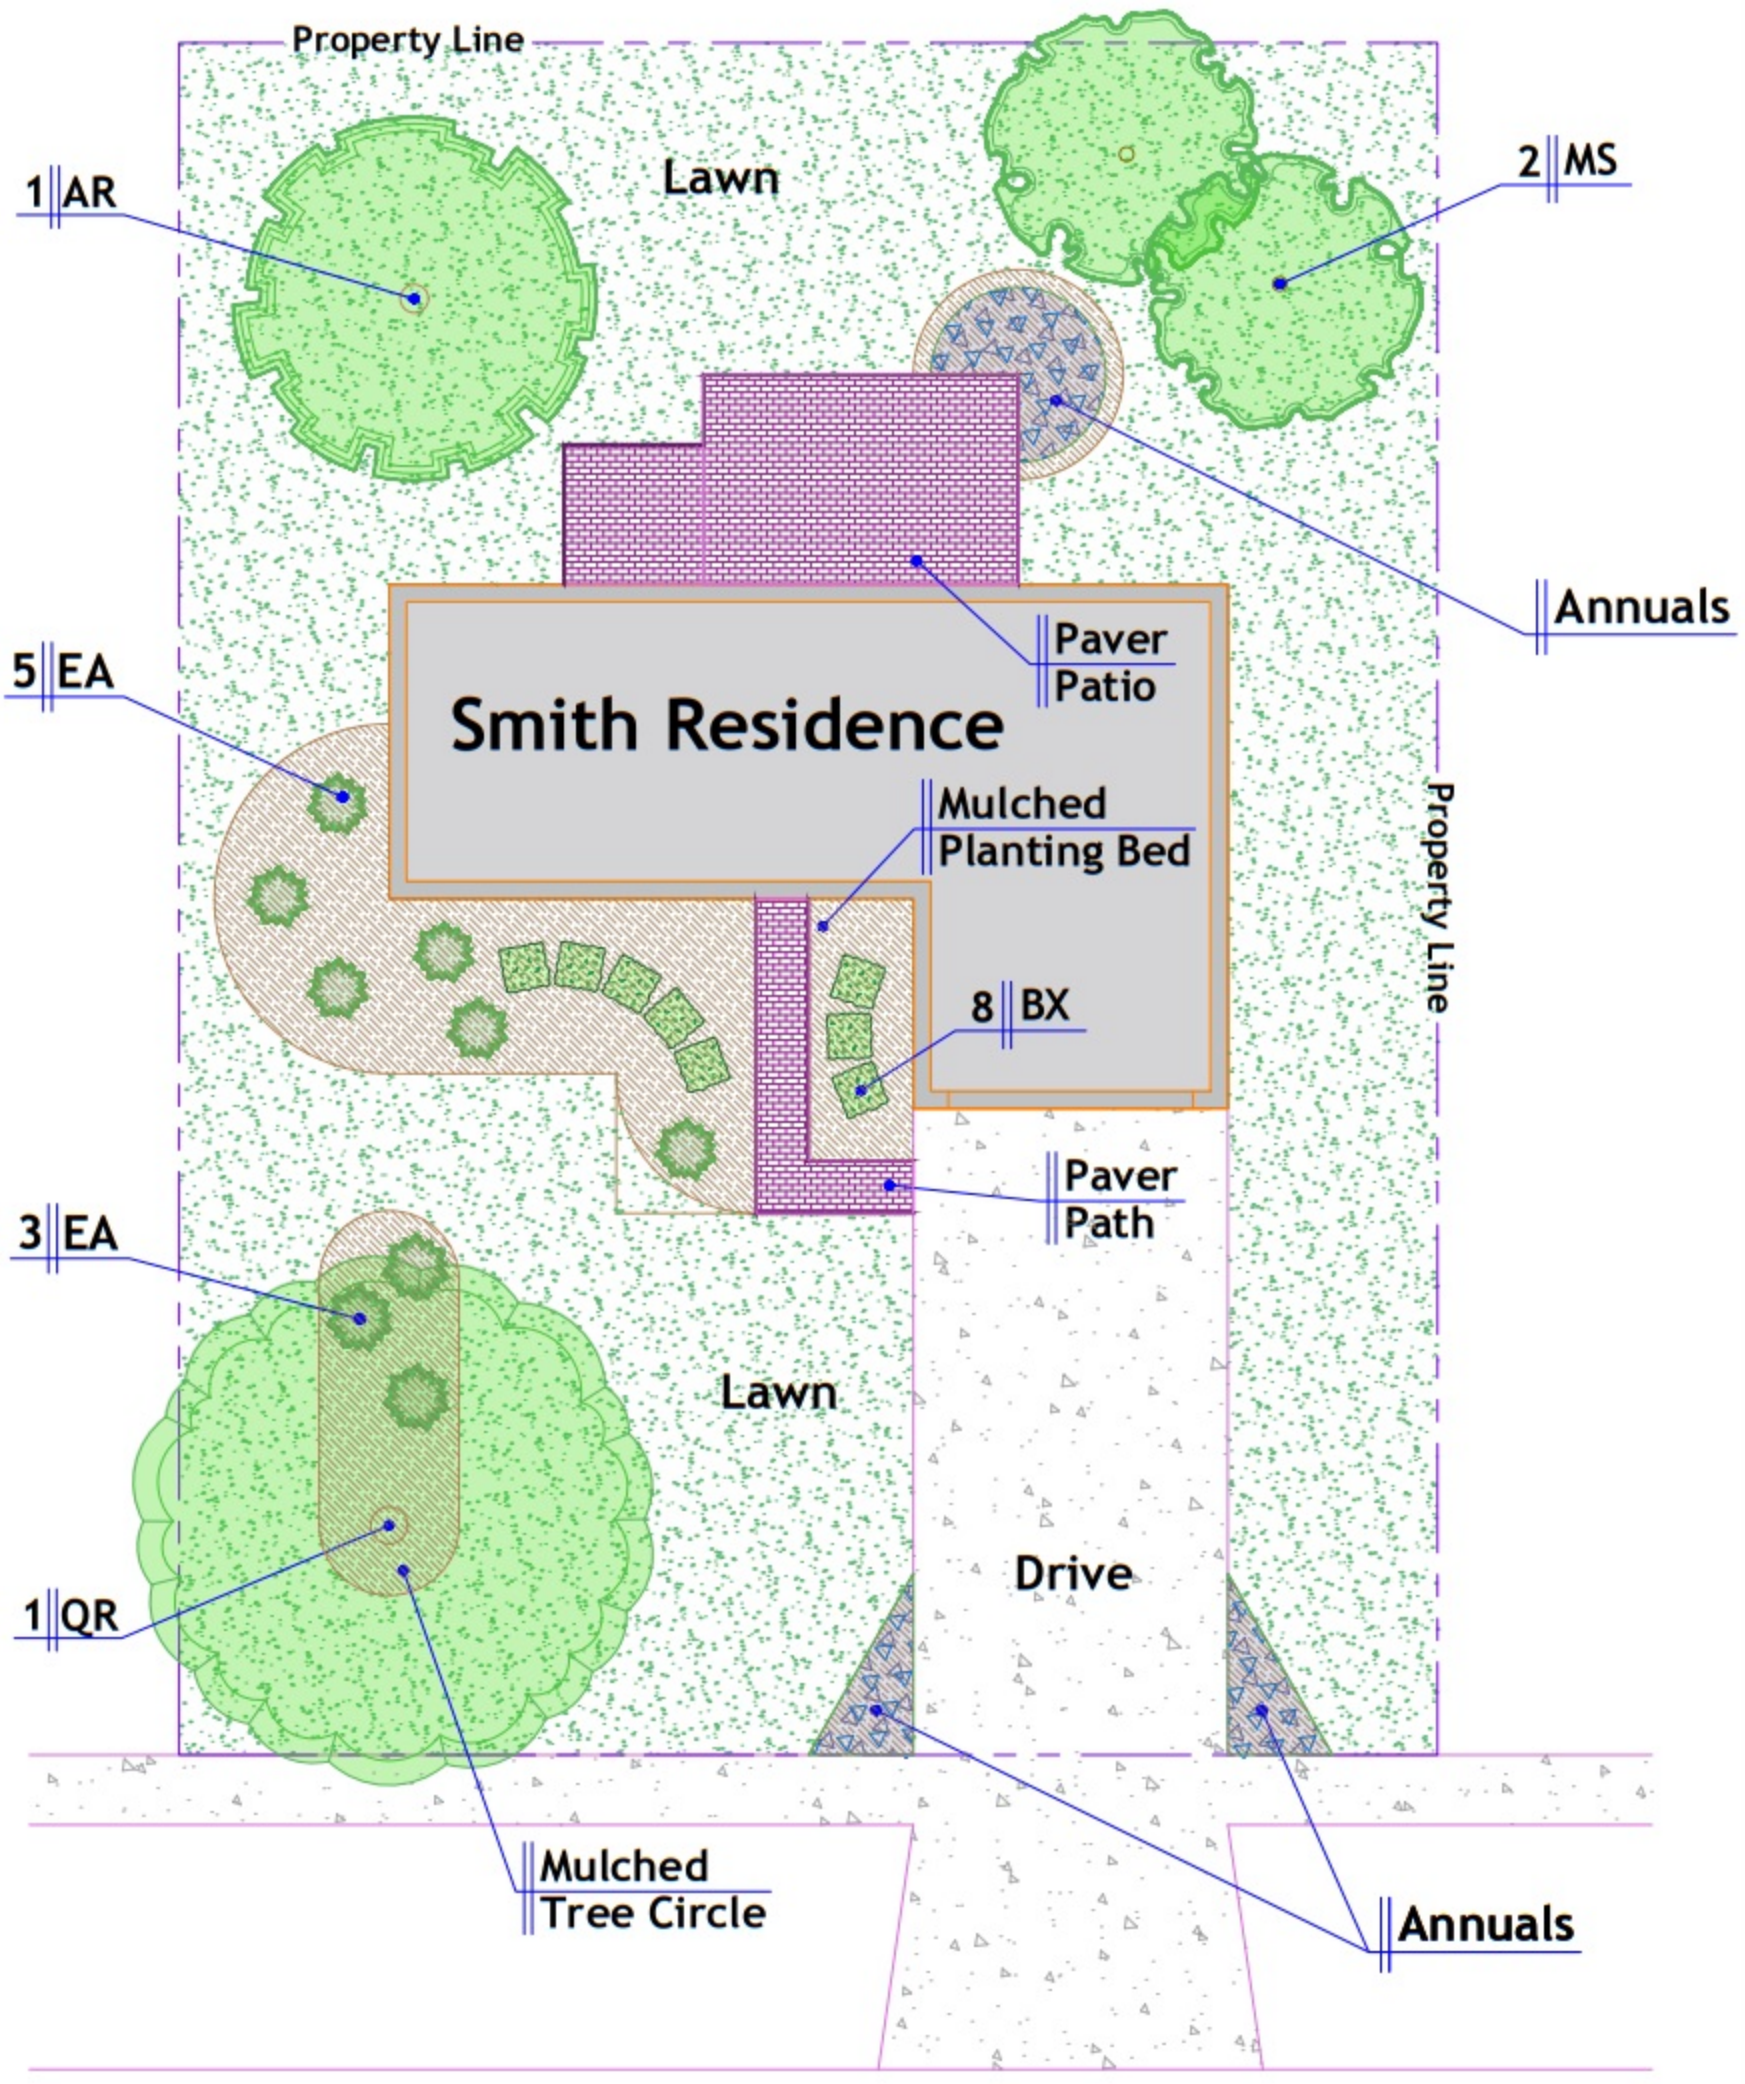

N

Smith Residence
Phase C

Scale:
1"=10'-0"
on 11x17

5' 10'

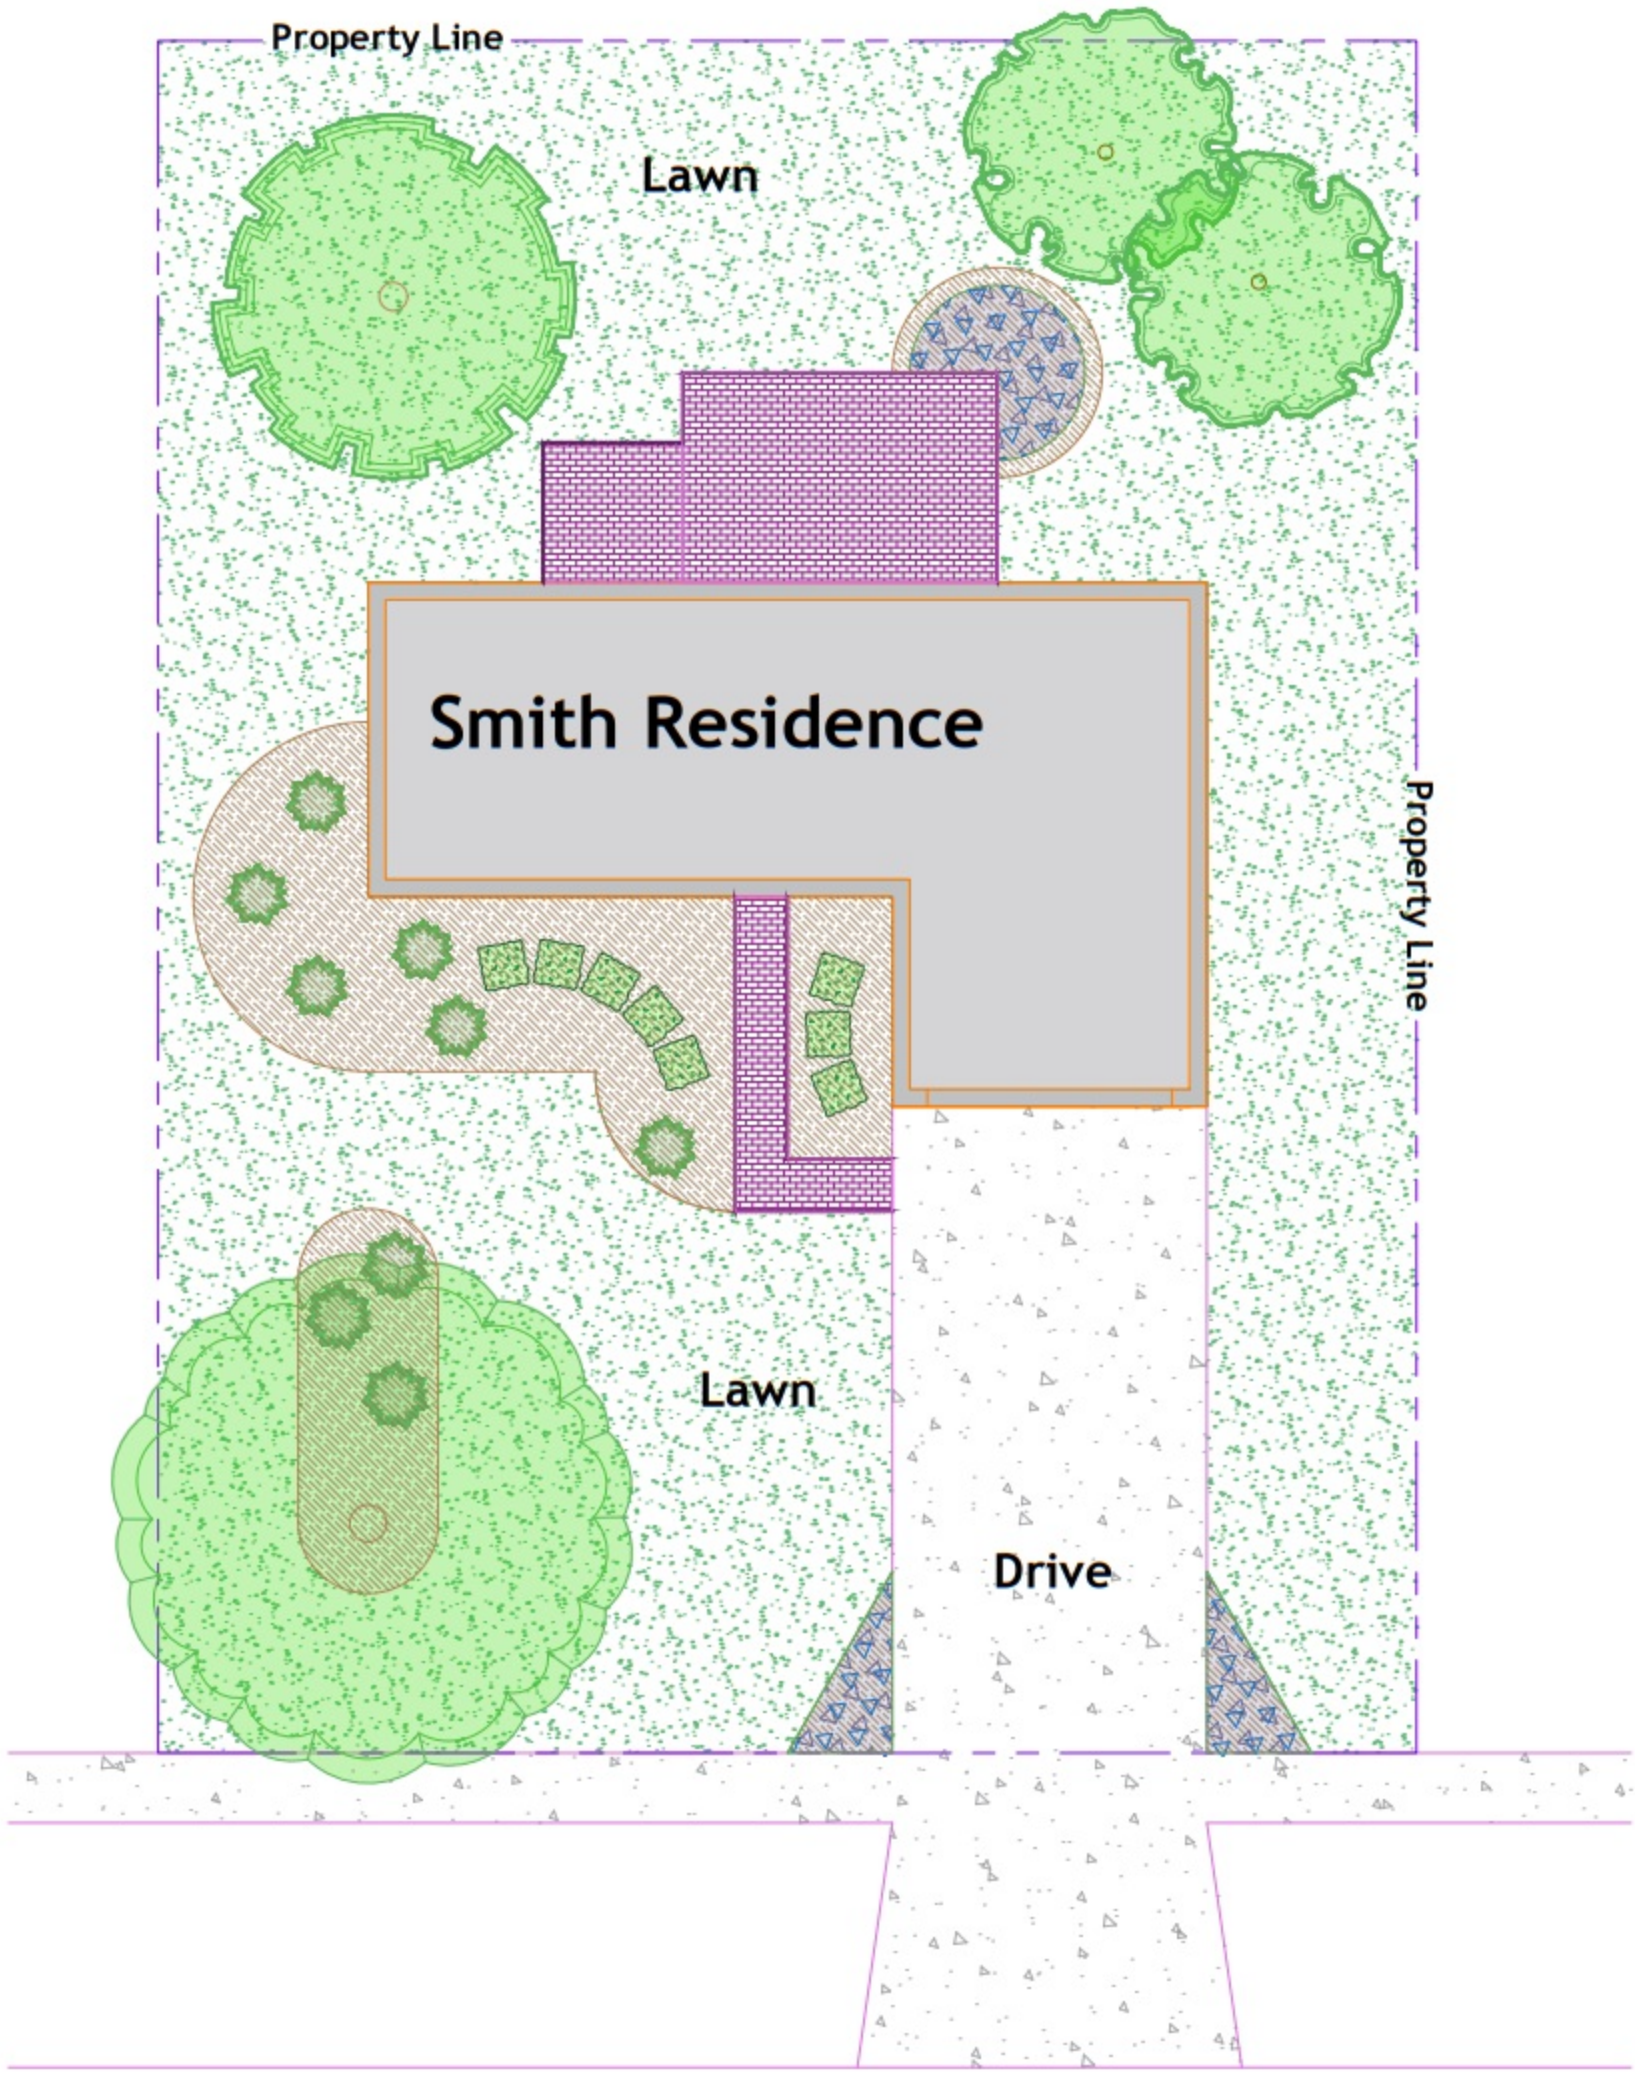

N

Smith Residence
Phase C

Scale:
1"=10'-0"
on 11x17

5' 10'

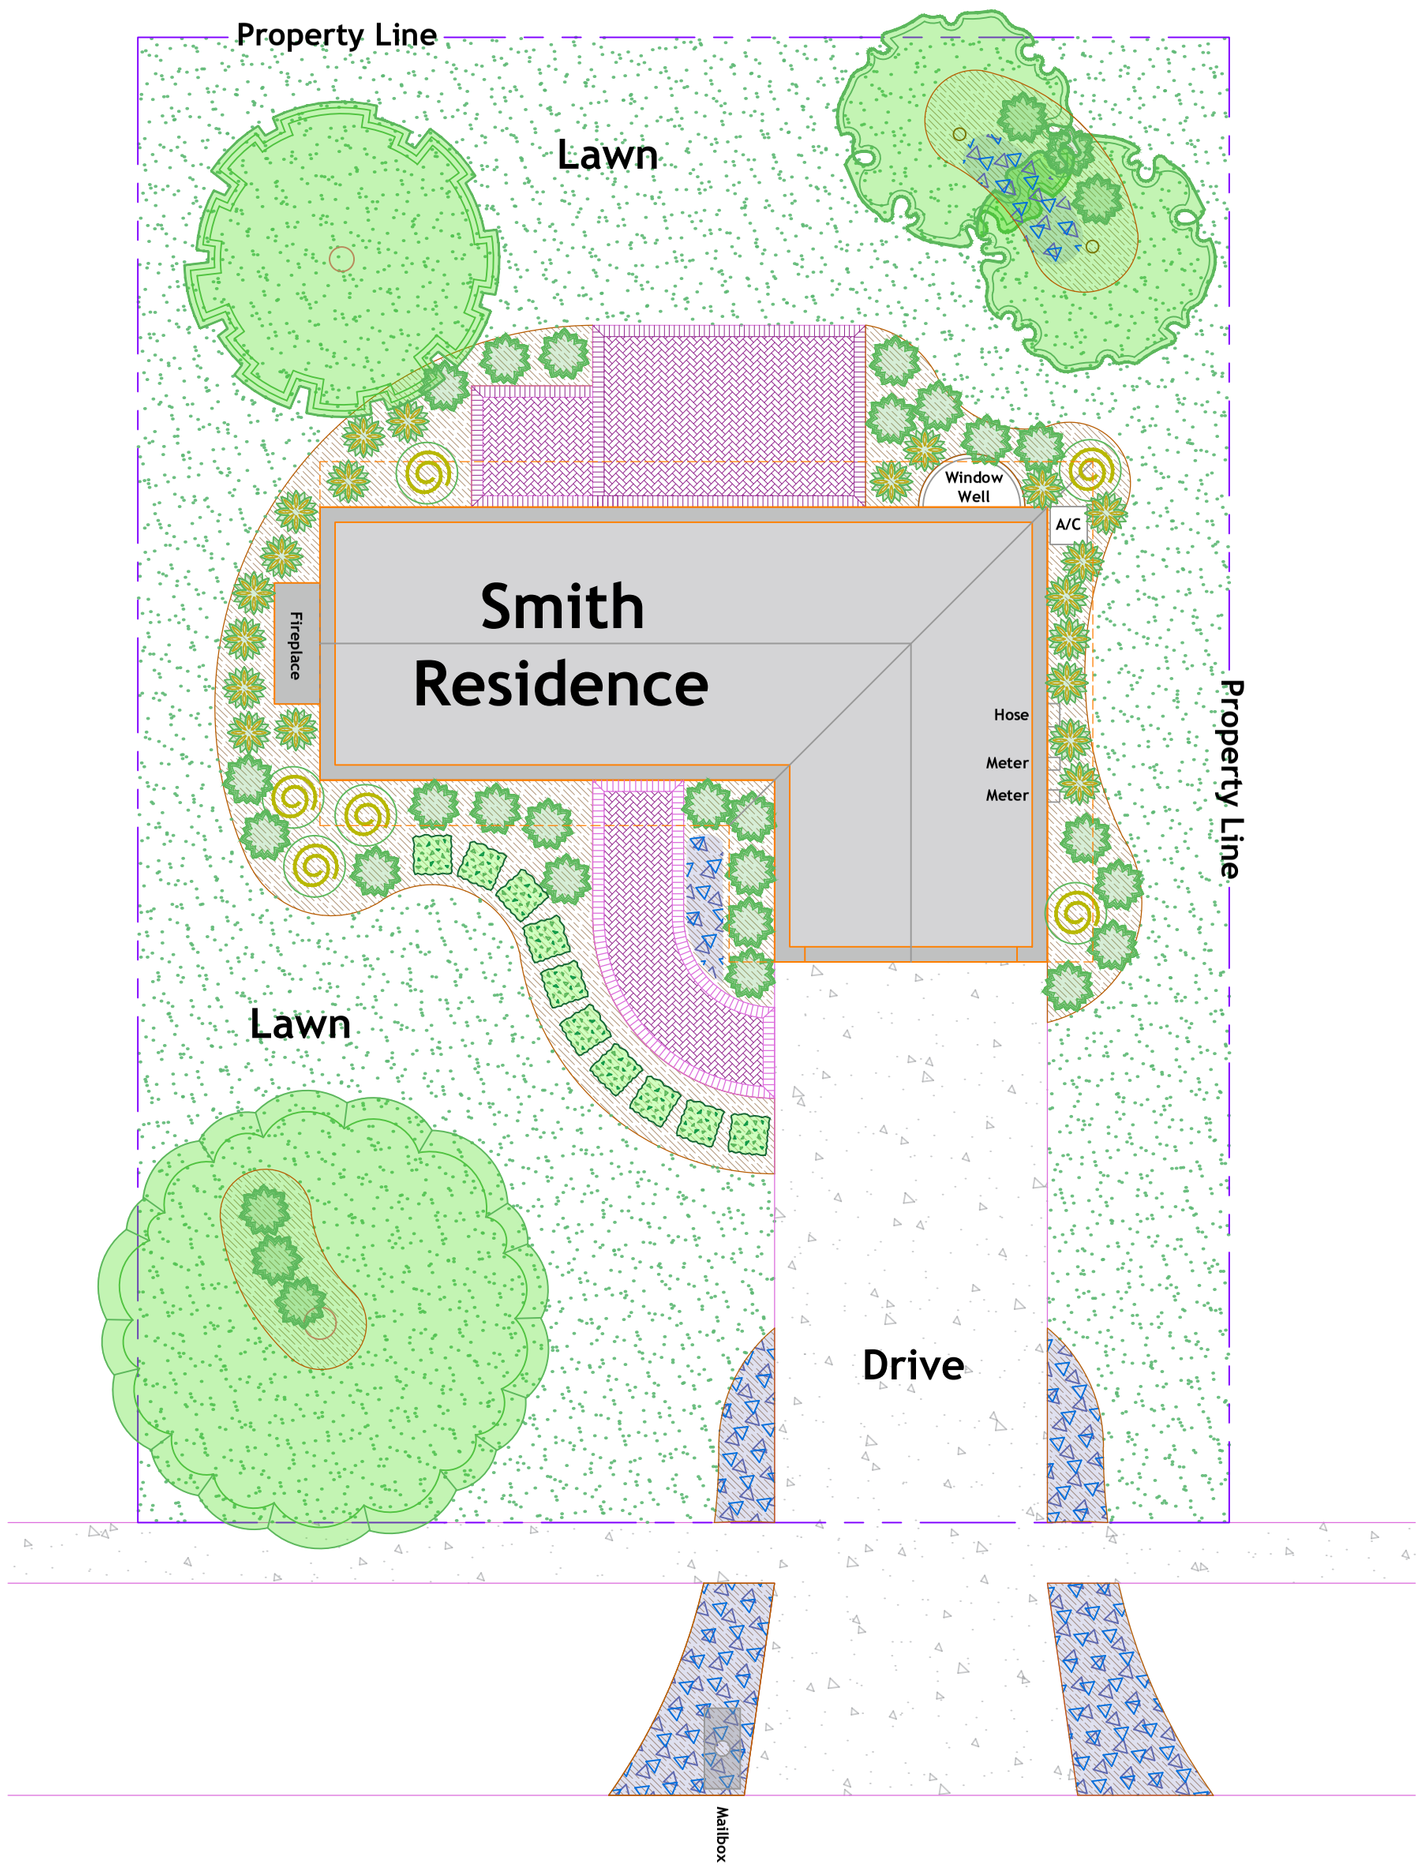

N

Smith Residence

Advanced Layout

Scale: 1"=10'-0" on 11x17

5' 10'

COLUMBUS STATE LANDSCAPE DESIGN ASSOCIATION

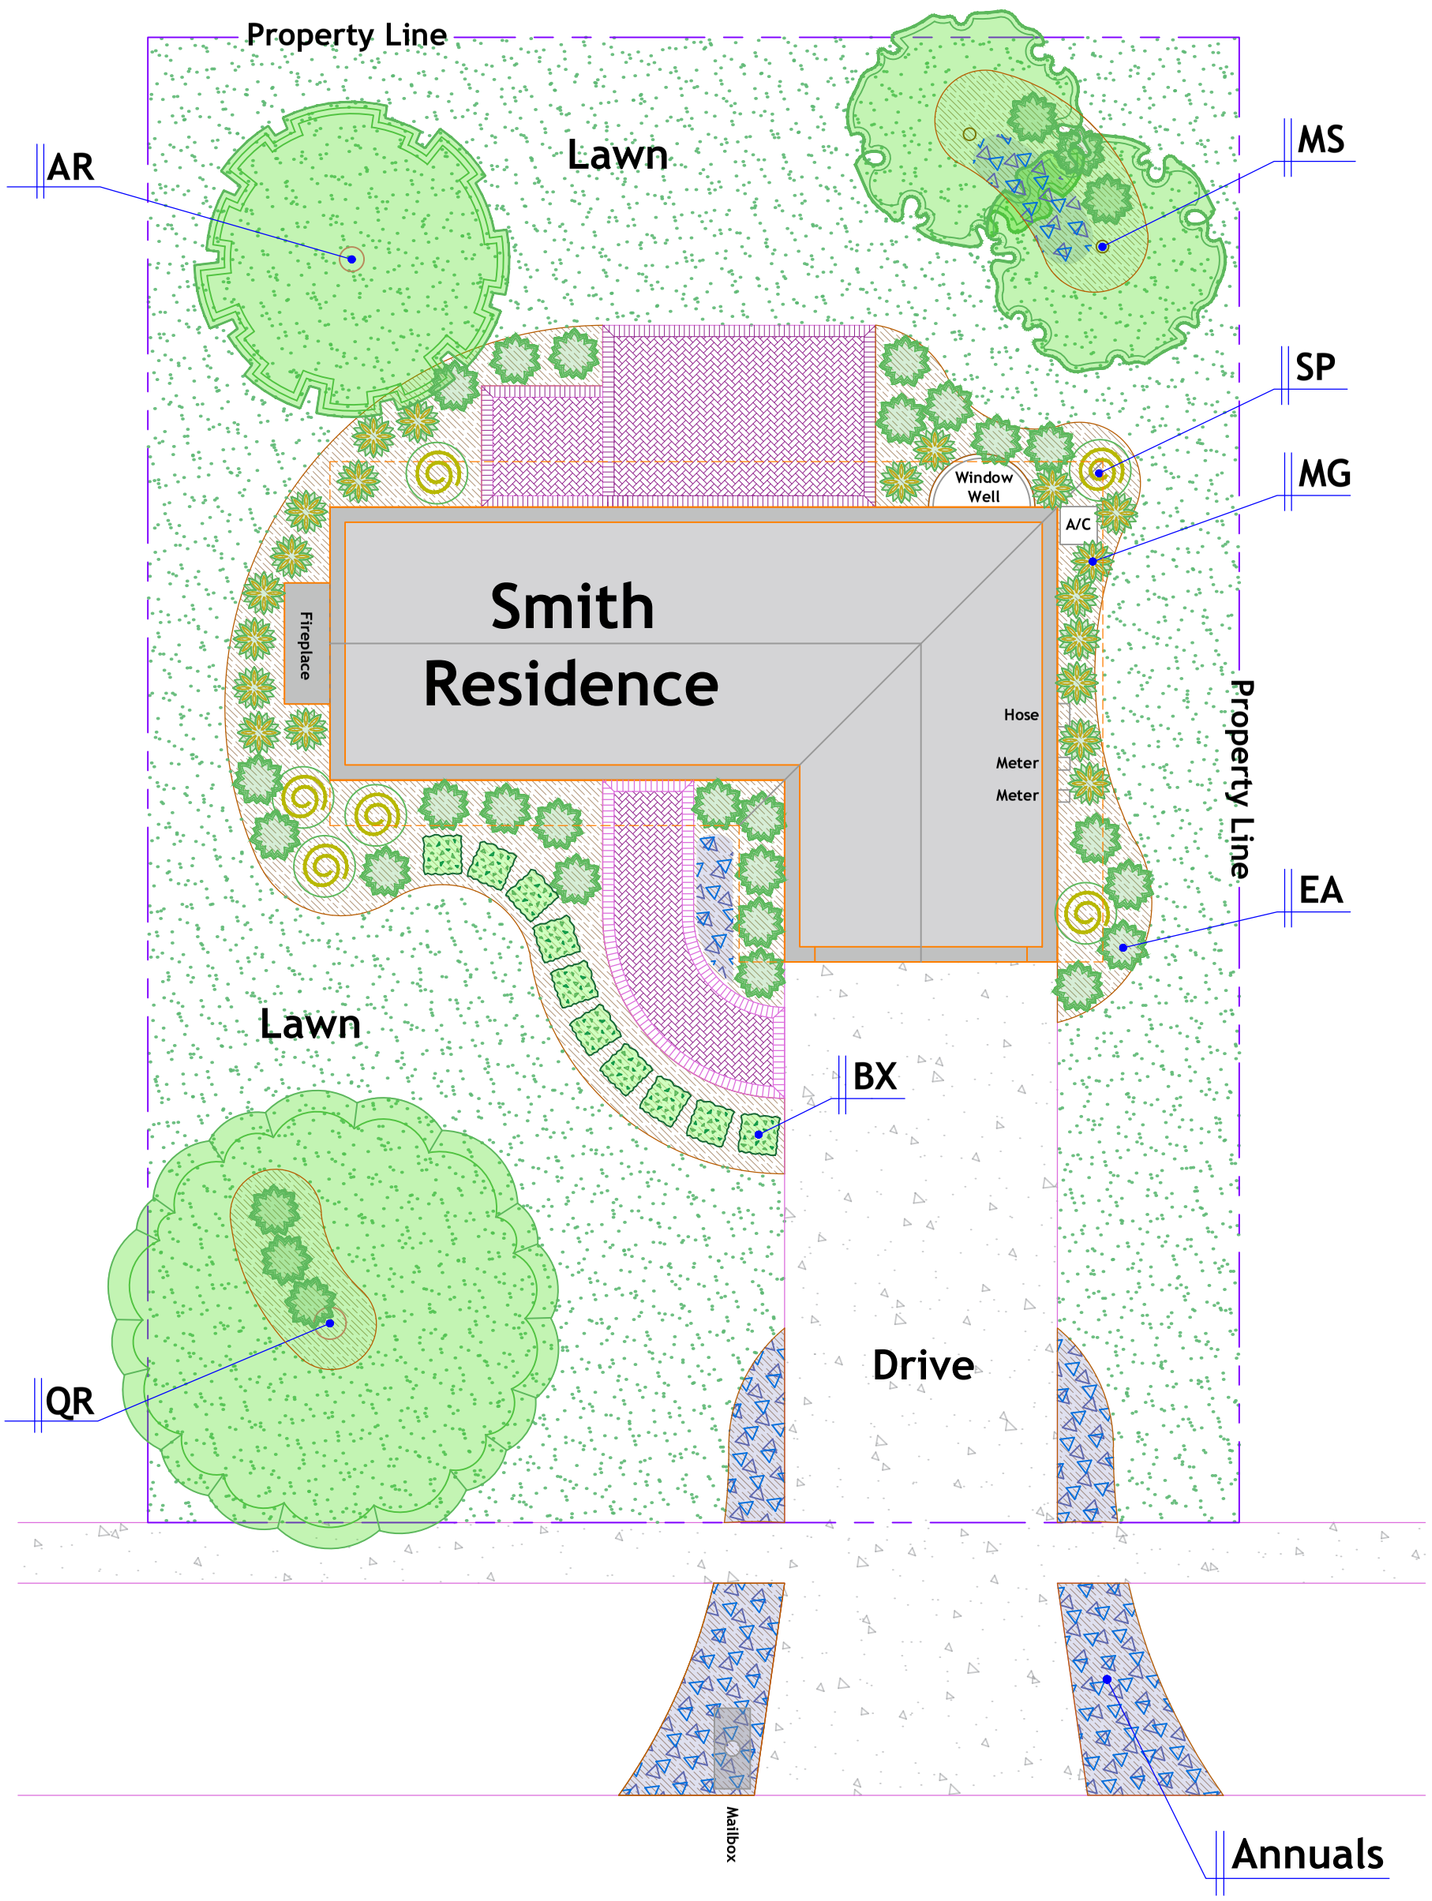

N

Smith Residence
Advanced Layout

Scale: 1"=10'-0" on 11x17

5' 10'

COLUMBUS STATE LANDSCAPE ALUMNI ASSOCIATION